
WORTHINGTON, SKILLING, HELLE & JACKSON — Civil & Structural Engineers

PROJECT THE WORLD TRADE CENTER | TITLE EXT. WALL TO EL.363'- STRUT TYPE E | DATE 3-31-67

REVISIONS

4-24-67

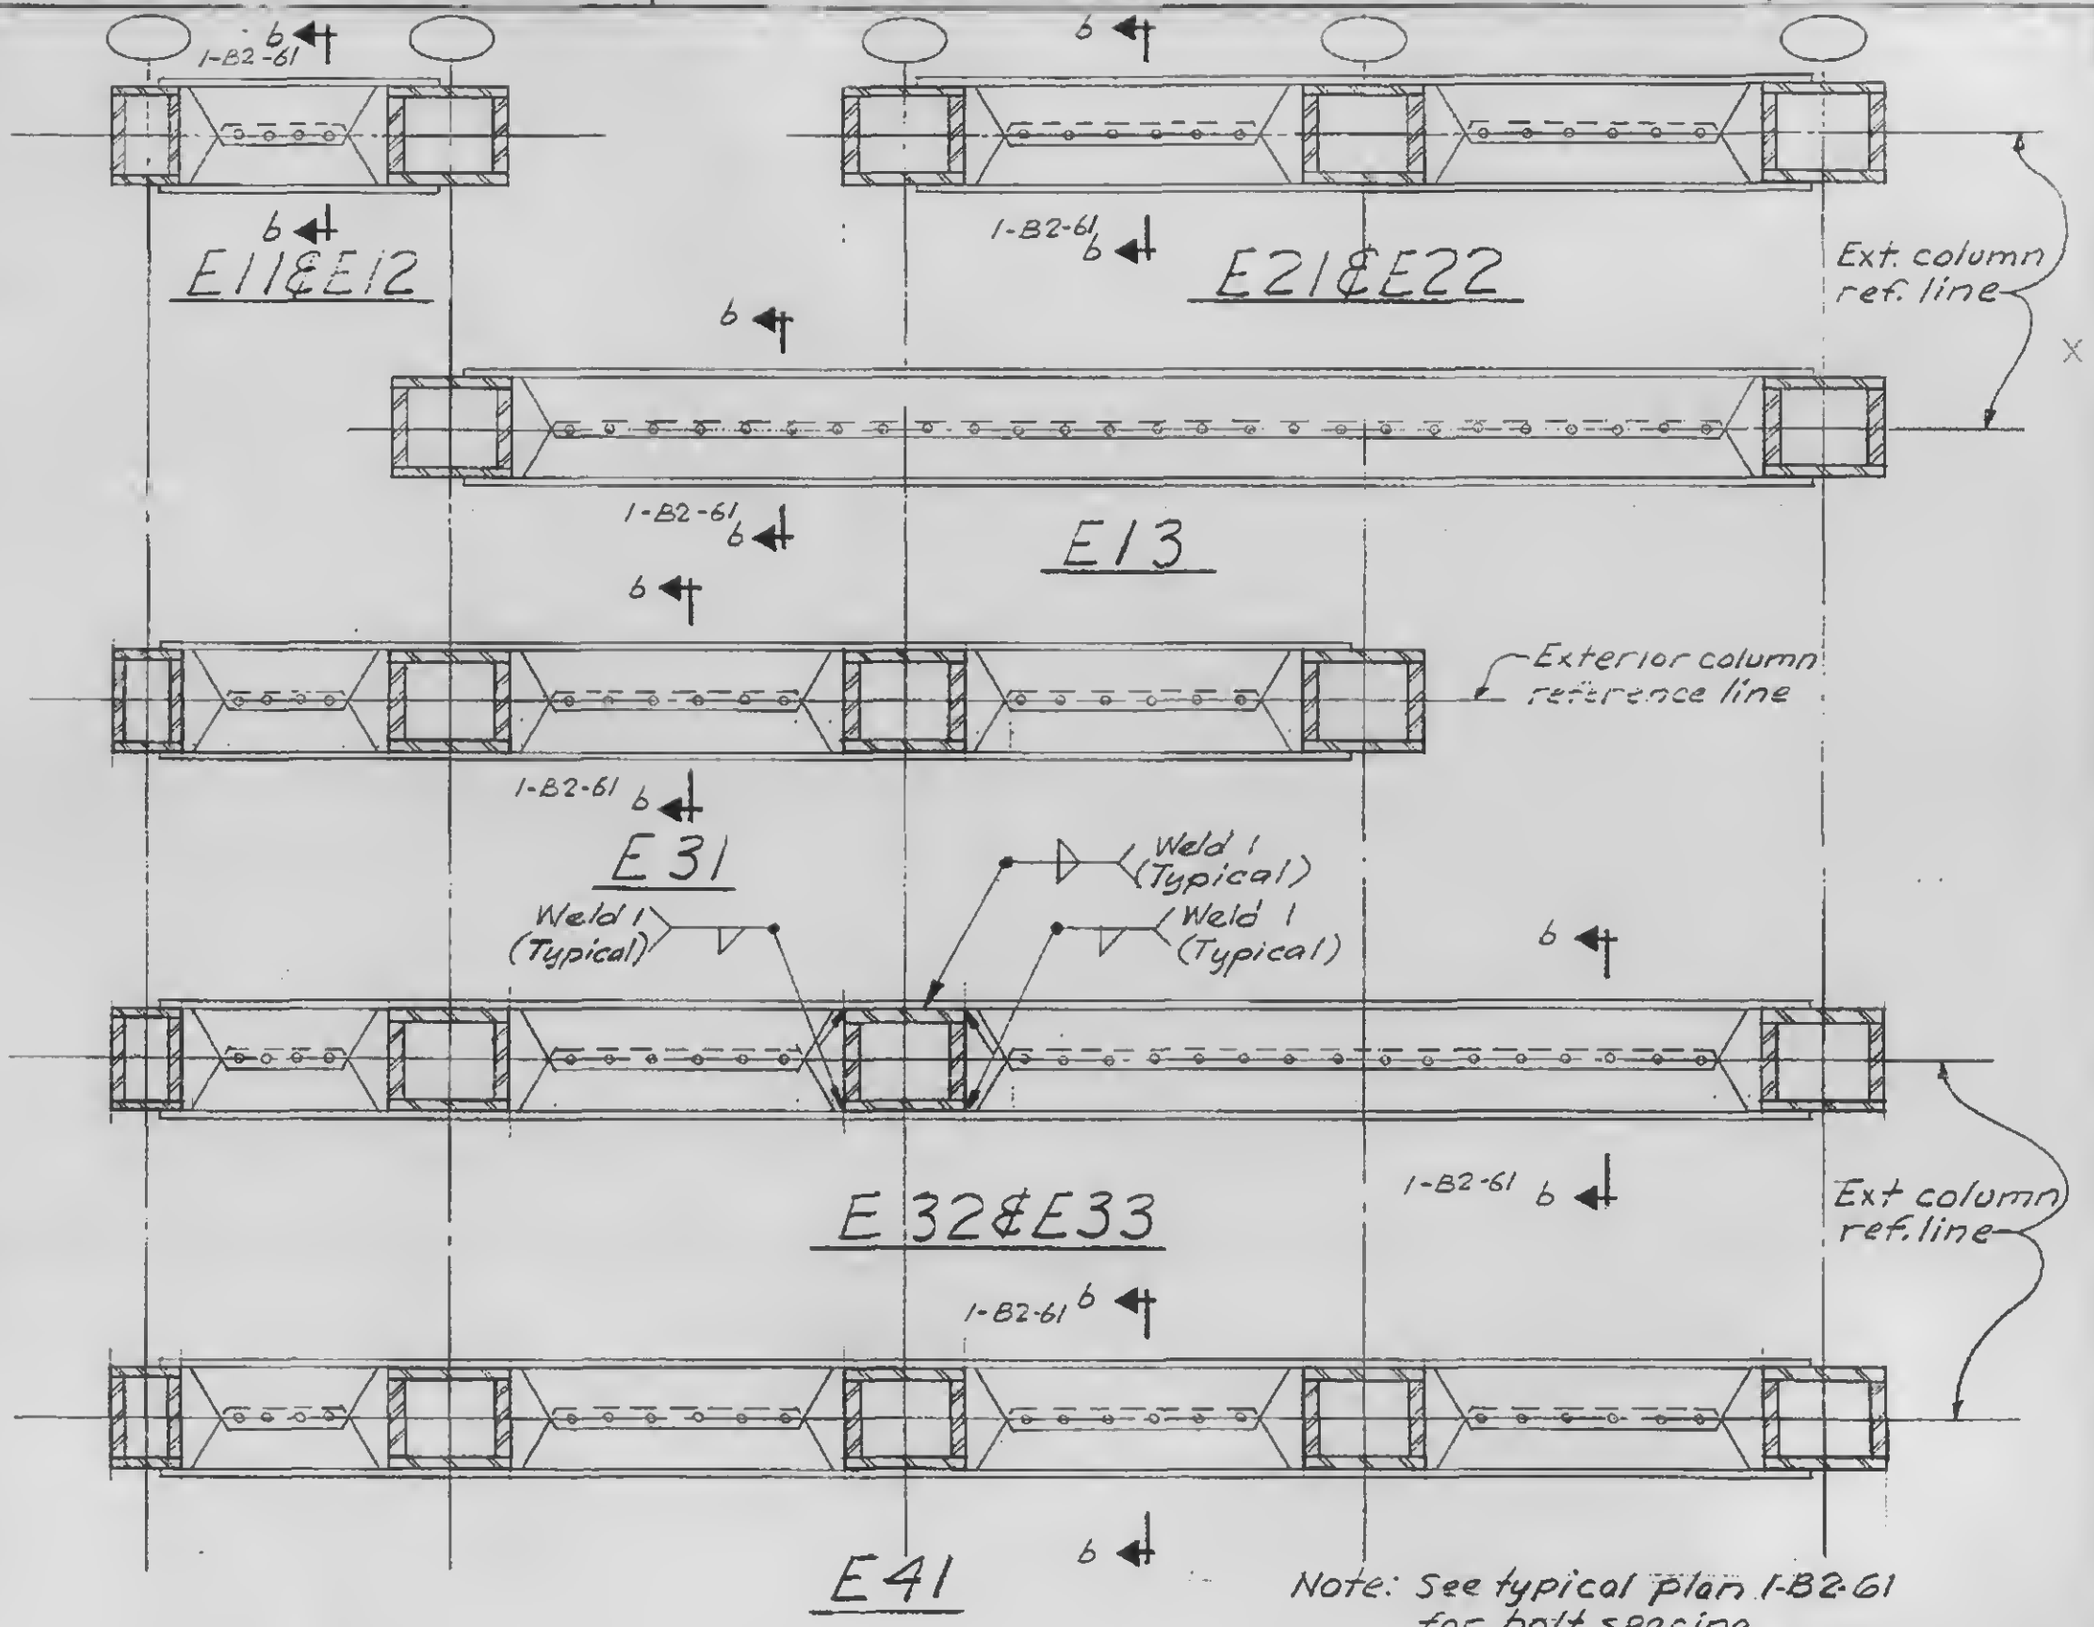

Note: See typical plan 1-B2-61 for bolt spacing. For weld 1 and details at ends see schedule 1-B2-10,12,14&16

1-B2-60

LICENSED PROFESSIONAL ENGINEER
LESLIE E. ROBERTSON
No. 34360
UNIVERSITY OF THE STATE OF NEW YORK