
WORTHINGTON, SKILLING, HELLE & JACKSON — Civil & Structural Engineers

PROJECT: WORLD TRADE CENTER | TITLE: EXT WALL TO ELEV. 363 - STRUT TYPE E | DATE: 3-31-67


REVISIONS

Strut Type	R1	R2
E 11	1 1/2	3/4
E 12	1 1/2	3/4
E 13	1 1/4	3/4
E 21	1 1/2	3/4
E 22	1 1/4	3/4
E 31	1 1/2	3/4
E 32	1 1/2	3/4
E 33	1 1/4	3/4
E 41	1 1/2	3/4

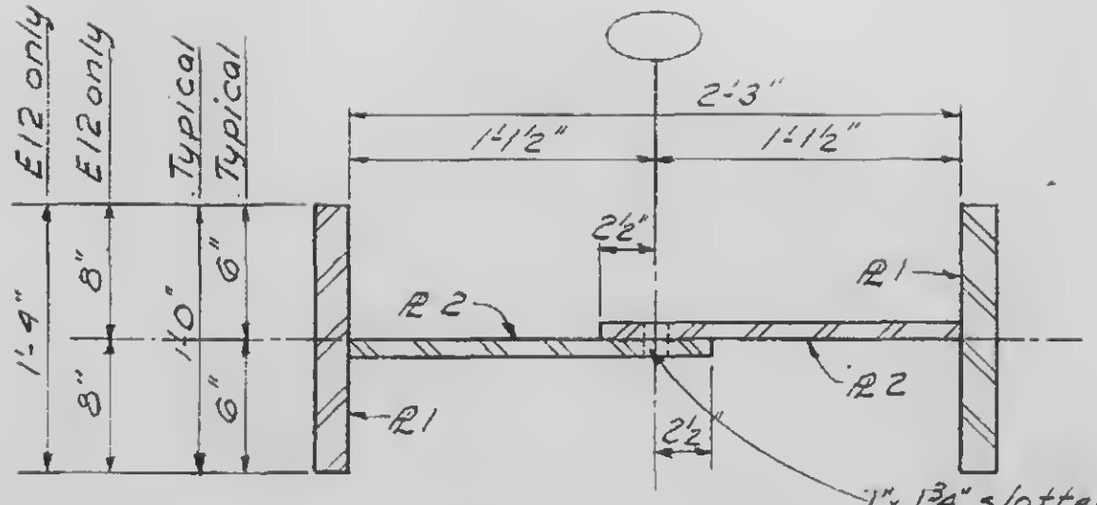

Section b-b

1" x 1 3/4" slotted holes for 3/4" ϕ A325 bolts. (Friction connection)

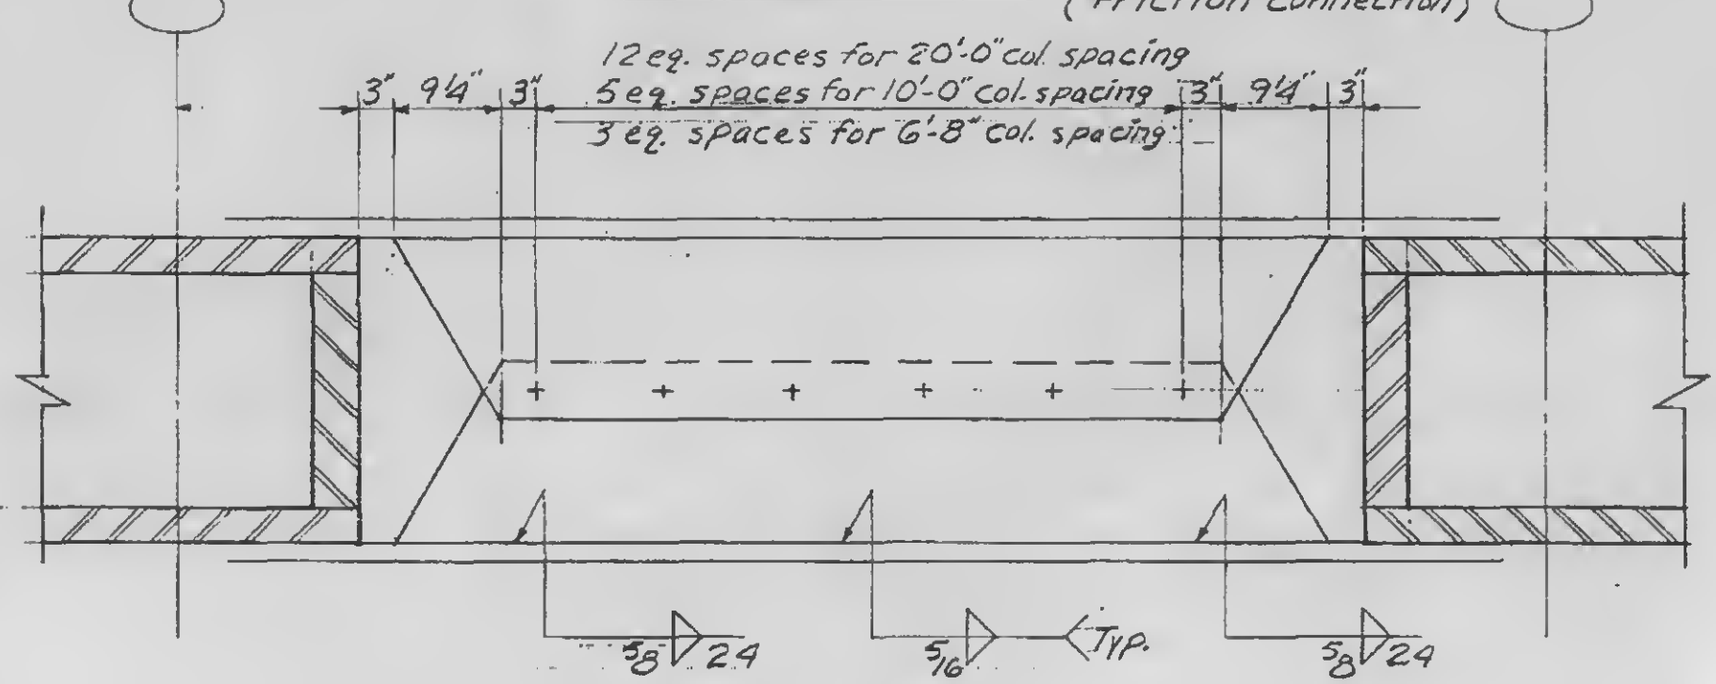

Typical plan

LICENSED PROFESSIONAL ENGINEER
LESLIE E. ROBERTSON
No. 34360
UNIVERSITY OF THE STATE OF NEW YORK

1-B2-61