
WORTHINGTON, SKILLING, HELLE & JACKSON — Civil & Structural Engineers

PROJECT: THE WORLD TRADE CENTER | TITLE: EXT. WALL TO EL. 363'- STRUT TYPE F | DATE: 3-31-67

REVISIONS

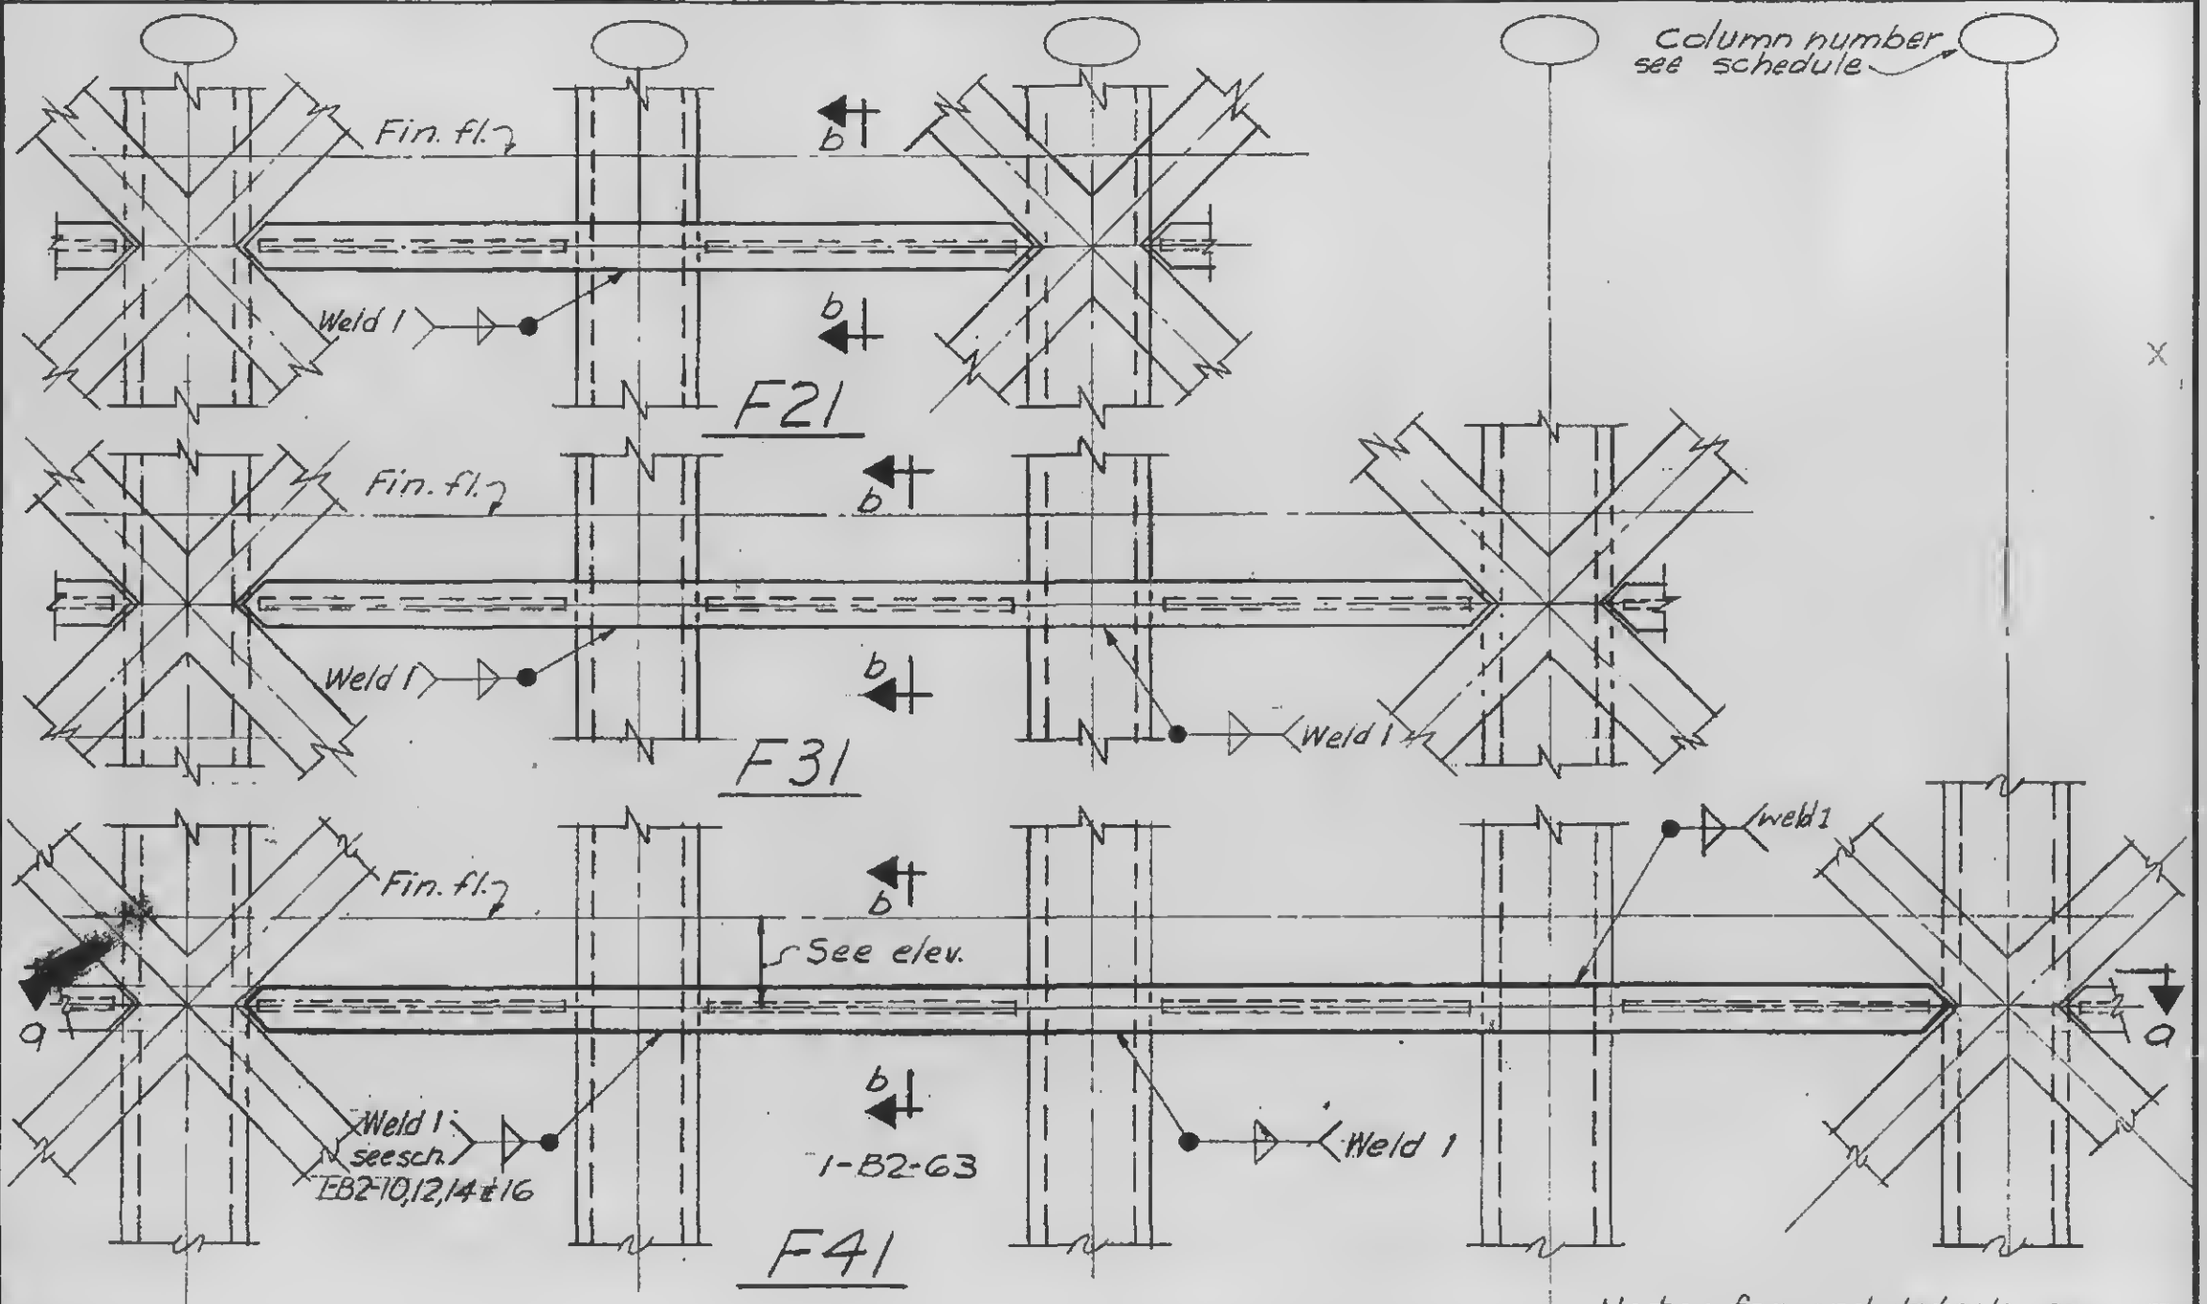

Elevation

Note: for end details see sch. 1-B2-10, 12, 14 & 16. for strut elevation see DWG SB-125, 126, 127 & 128.

LICENSED PROFESSIONAL ENGINEER
LESLIE E. ROBERTSON
No. 34360
UNIVERSITY OF THE STATE OF NEW YORK

1-B2-62