
WORTHINGTON, SKILLING, HELLE & JACKSON — Civil & Structural Engineers


PROJECT: THE WORLD TRADE CENTER | TITLE: EXT. WALL TO EL. 363'- STRUT TYPE F | DATE: 3-31-67

REVISIONS

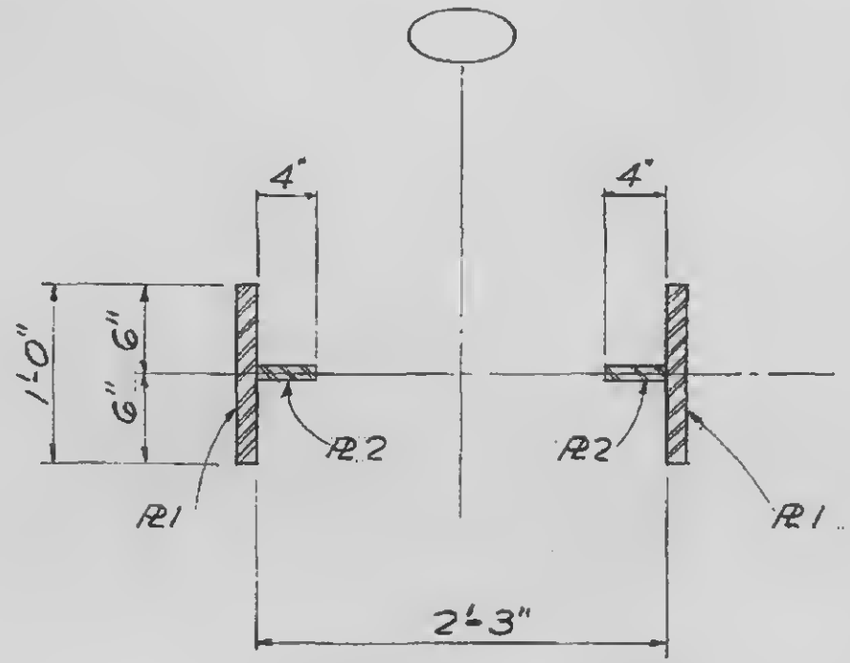

Section b-b

Strut Type	R1	R2
F21	1¼"	¾"
F31	1¼"	¾"
F41	1¼"	¾"

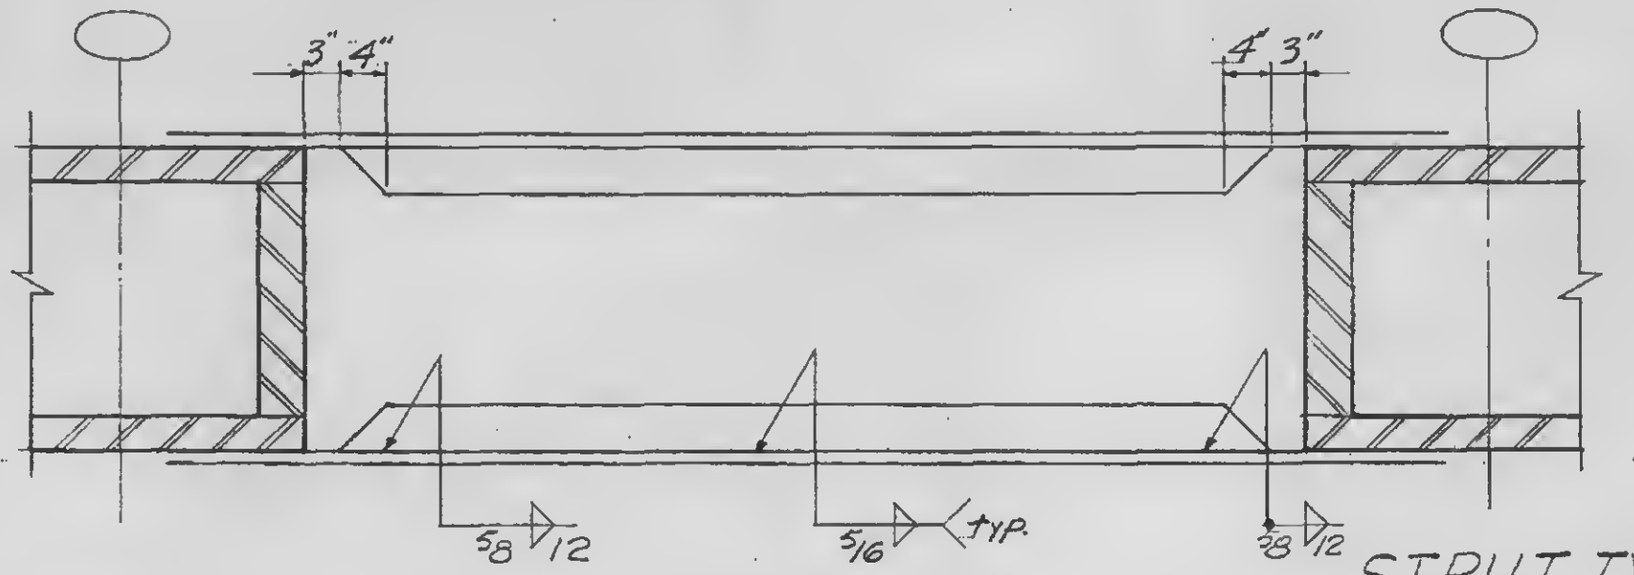

Typical plan

STRUT TYPE-F21, F31 & F41

1-B2-63

LICENSED PROFESSIONAL ENGINEER
LESLIE E. ROBERTSON
No. 34360
UNIVERSITY OF THE STATE OF NEW YORK