
WORTHINGTON, SKILLING, HELLE & JACKSON — Civil & Structural Engineers

PROJECT THE WORLD TRADE CENTER | TITLE EXT. WALL TO EL. 363 - STRUT TYPE H | DATE 3-31-67

REVISIONS

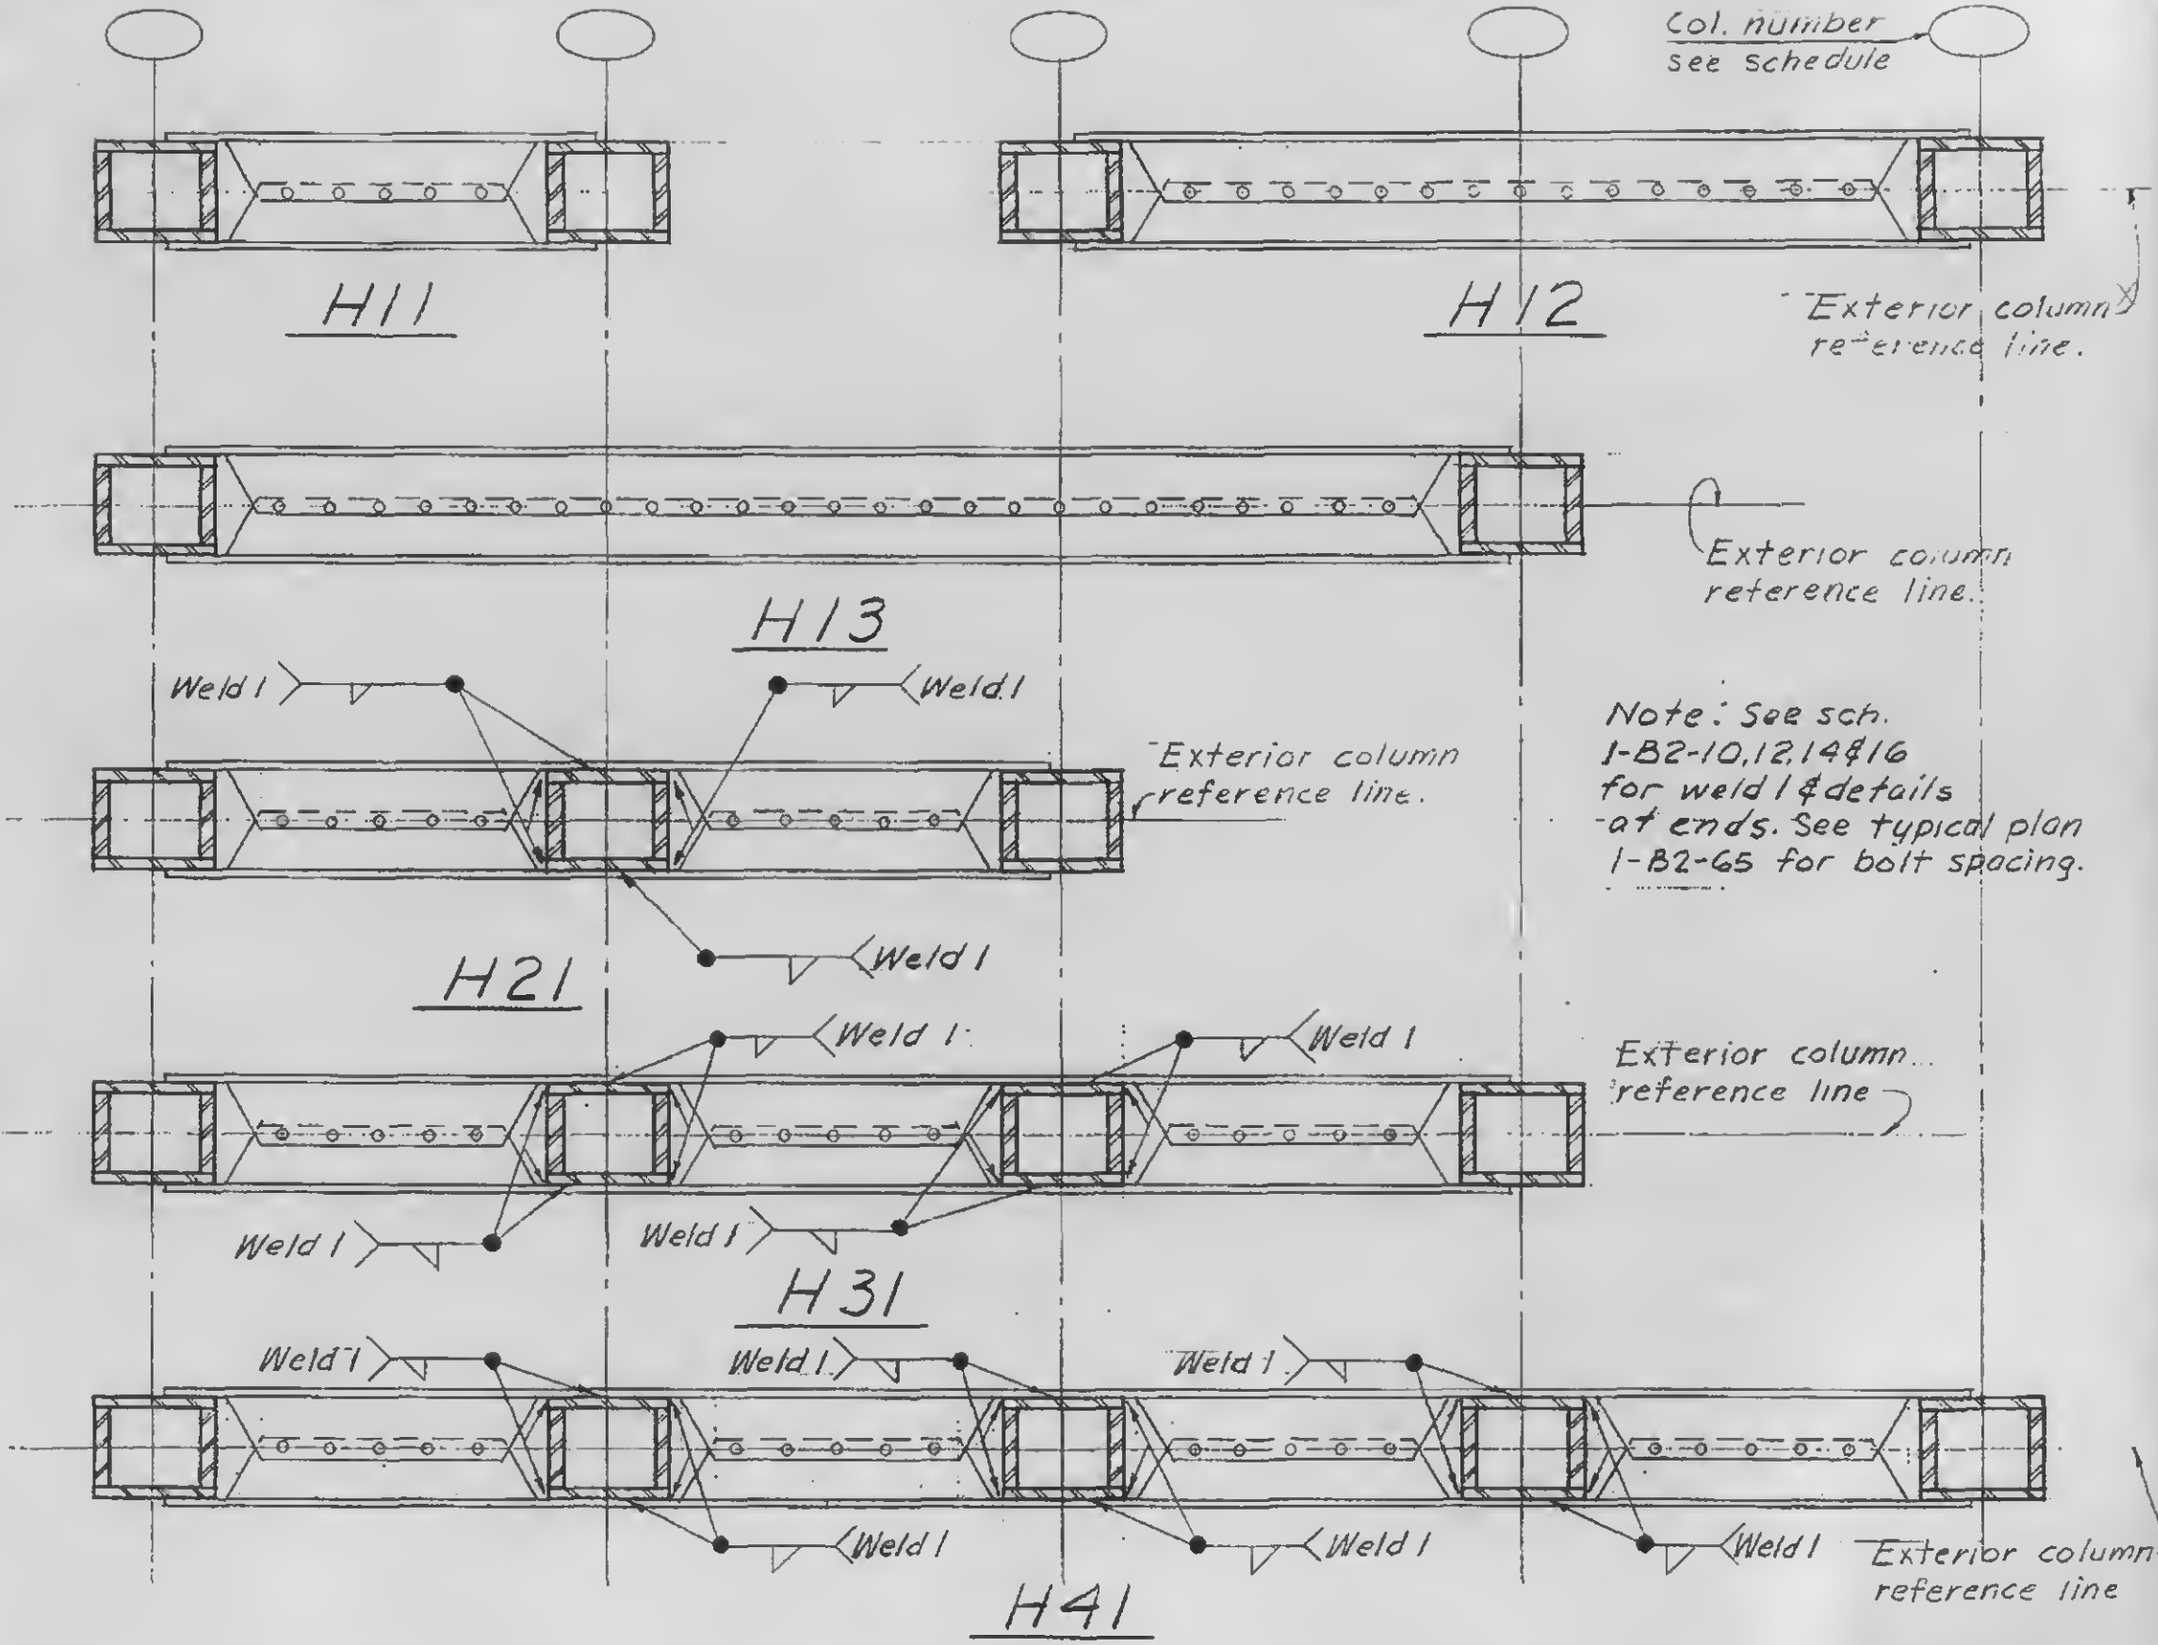

Note: See sch. 1-B2-10, 12, 14 & 16 for weld 1 & details at ends. See typical plan 1-B2-65 for bolt spacing.

LICENSED PROFESSIONAL ENGINEER
LESLIE E. ROBERTSON
No. 34360
STATE OF NEW YORK

1-B2-64