
WORTHINGTON, SKILLING, HELLE & JACKSON — Civil & Structural Engineers


PROJECT THE WORLD TRADE CENTER | TITLE EXT. WALL TO EL. 363 STRUT TYPE H | DATE 3-31-67

REVISIONS

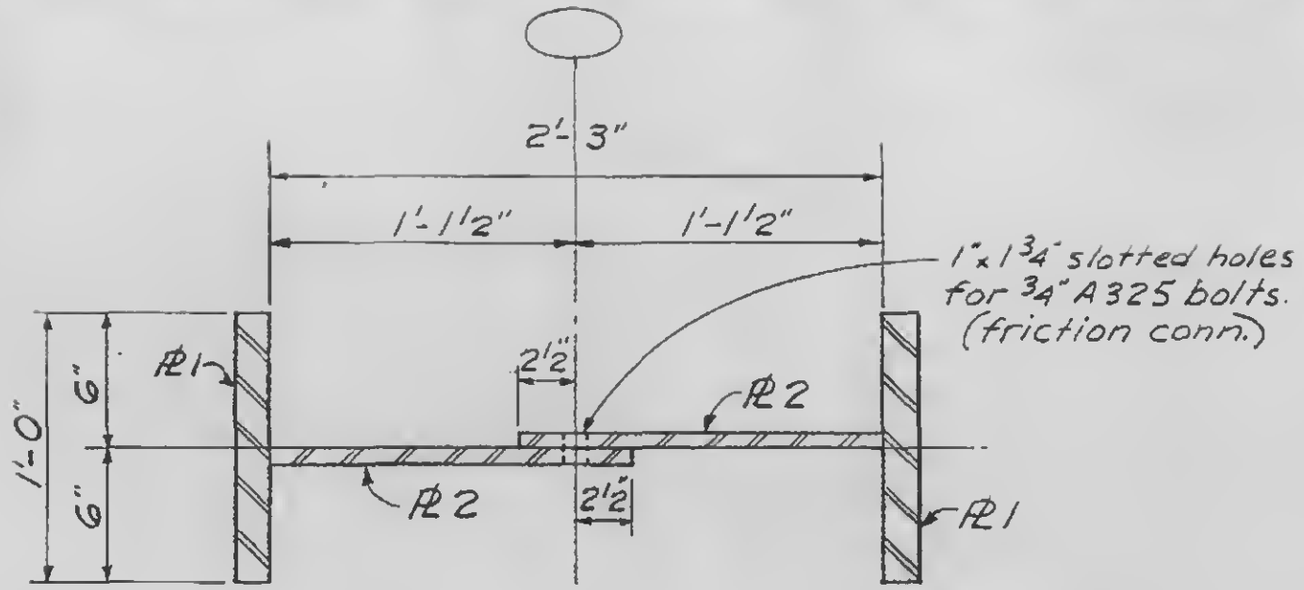

Strut Type	PL 1	PL 2
H 11	1/2	3/4
H 12	1/2	3/4
H 13	1/2	3/4
H 21	1/2	3/4
H 31	1/2	3/4
H 41	1/2	3/4

Section b-b

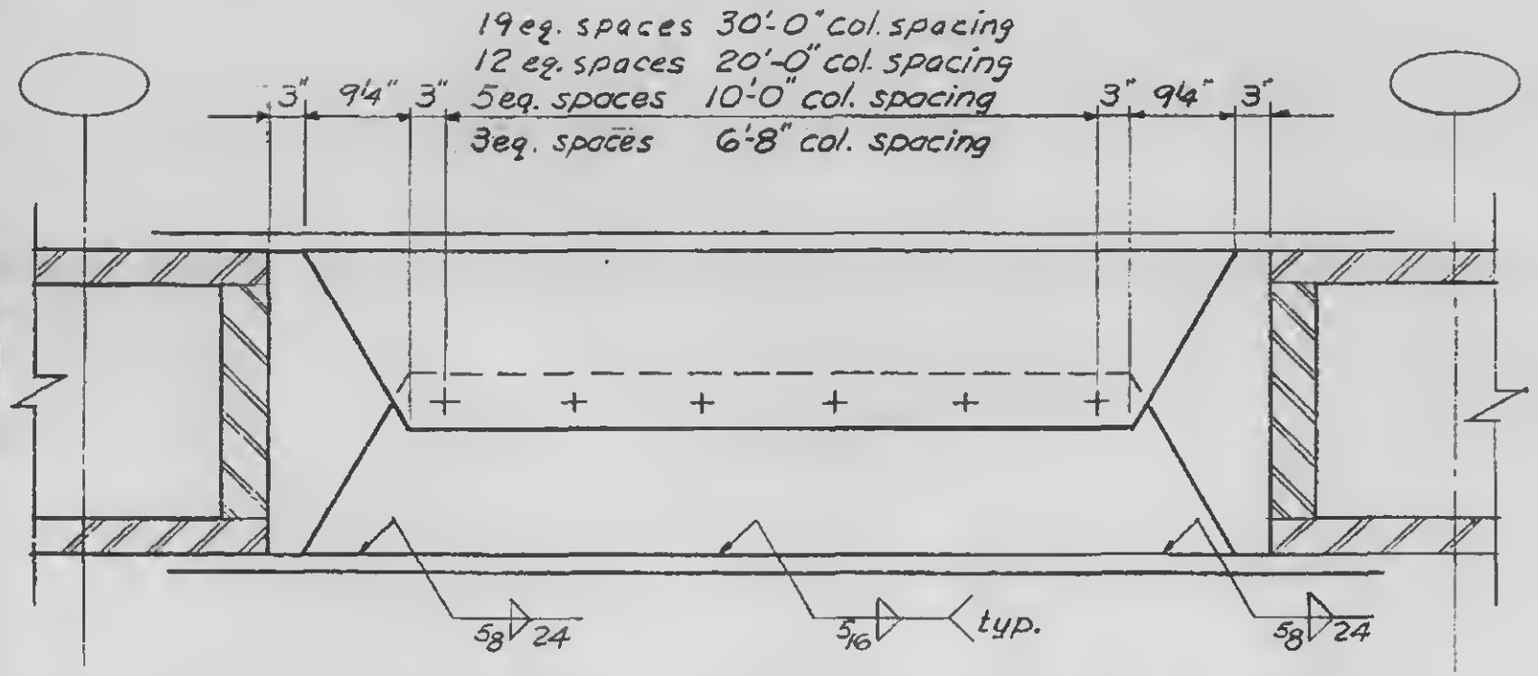

Typical Plan

LICENSED PROFESSIONAL ENGINEER
LESLIE E. ROBERTSON
No. 34360
UNIVERSITY OF THE STATE OF NEW YORK

1-B2-65