

WORTHINGTON, SKILLING, HELLE & JACKSON — Civil & Structural Engineers

PROJECT: THE WORLD TRADE CENTER | TITLE: EXT. WALL TO EL. 363' - BRACING TYPE G | DATE: 3-31-67


REVISIONS

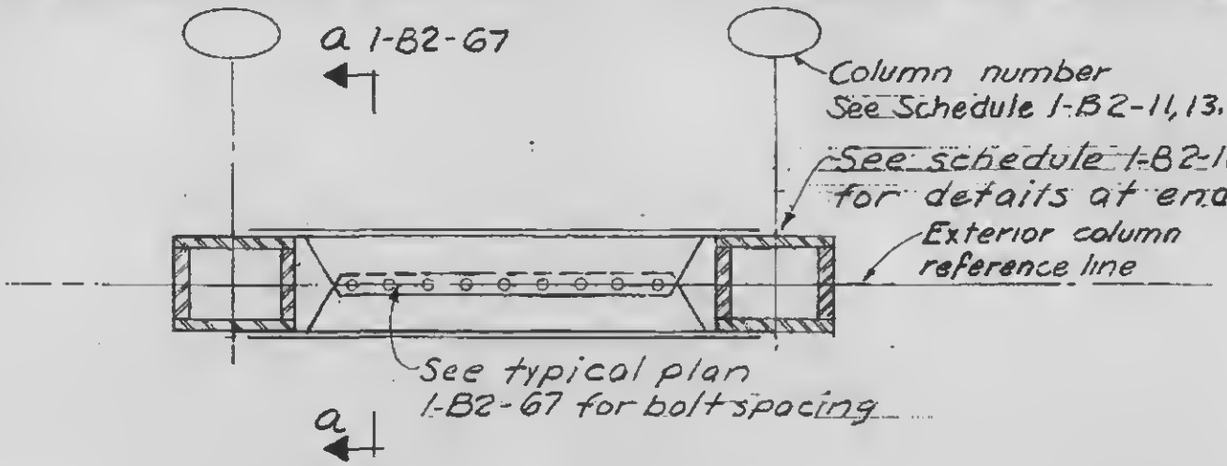

BRACING TYPE G11, G13 & G14

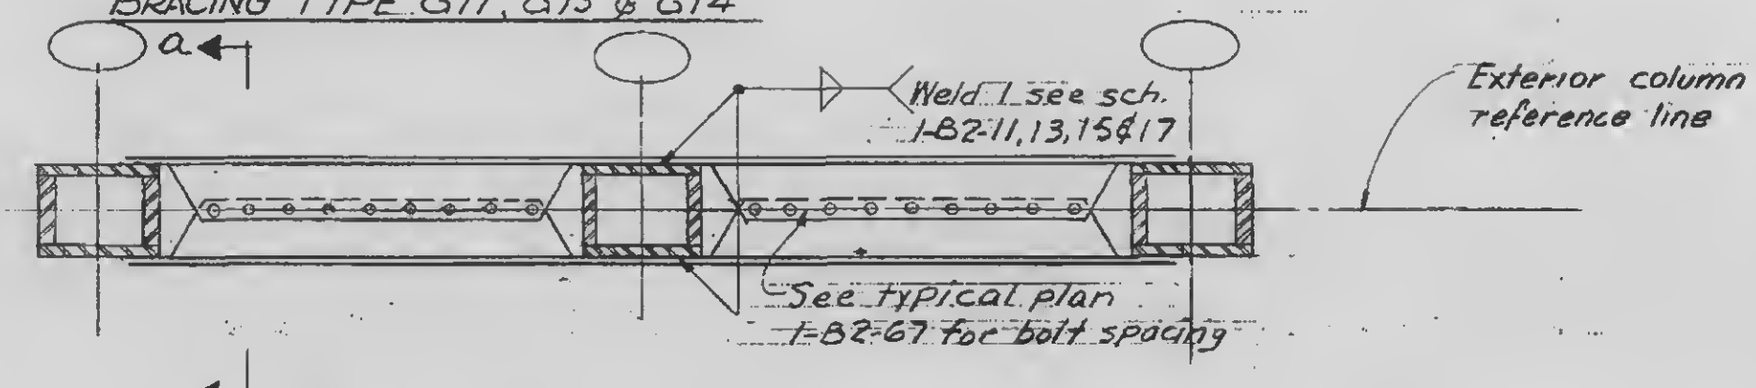

BRACING TYPE G21 Thru G25 & G27 & G28

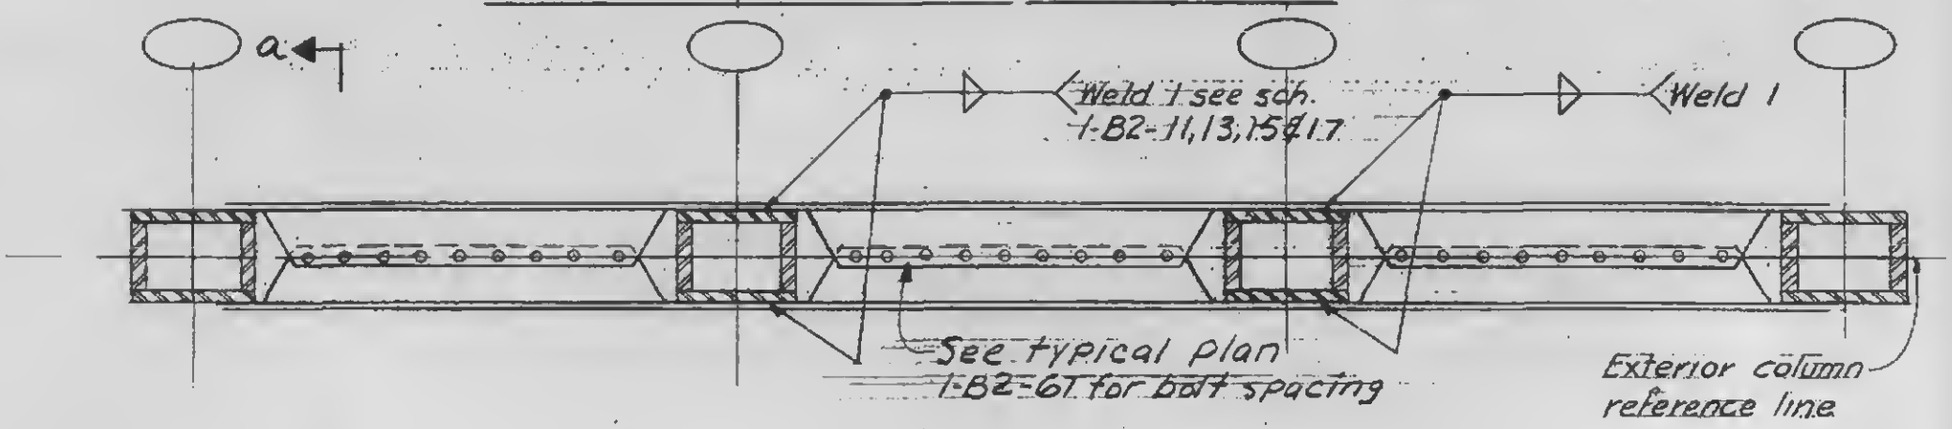

BRACING TYPE G 32, G33 & G34

LICENSED PROFESSIONAL ENGINEER
LESLIE E. ROBERTSON
No. 34360
UNIVERSITY OF THE STATE OF NEW YORK

1-B2-66