
WORTHINGTON, SKILLING, HELLE & JACKSON — Civil & Structural Engineers


PROJECT: THE WORLD TRADE CENTER | TITLE: EXT. WALL TO EL. 363' - BRACING TYPE G | DATE: 3-31-67

REVISIONS

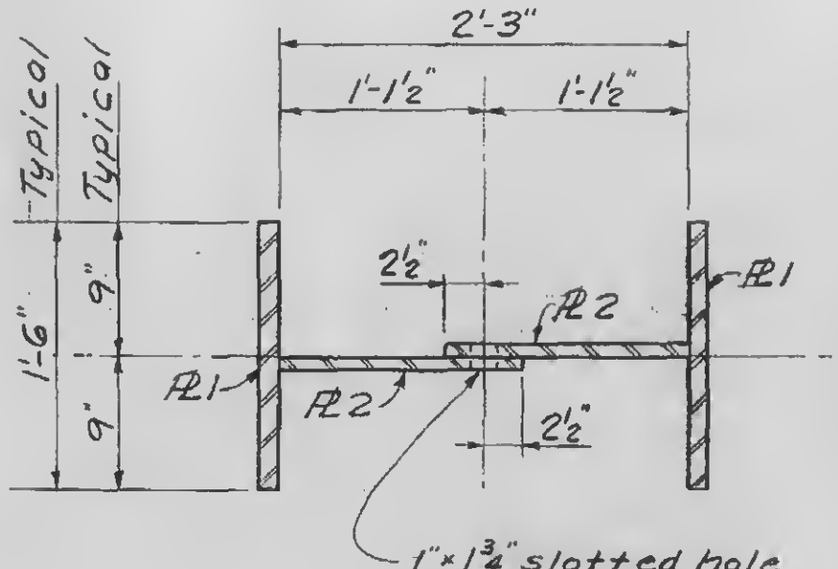

Bracing Type	PL 1	PL 2
G11	1'4	¾
G13	1'2	¾
G14	1⅝	¾
G21	1'4	¾
G22	1⅜	¾
G23	1'2	¾
G24	1⅝	¾
G25	1¾	¾
G27	2	¾
G28	2'8	¾
G32	1⅜	¾
G33	1'2	¾
G34	1⅝	¾

Section a-a

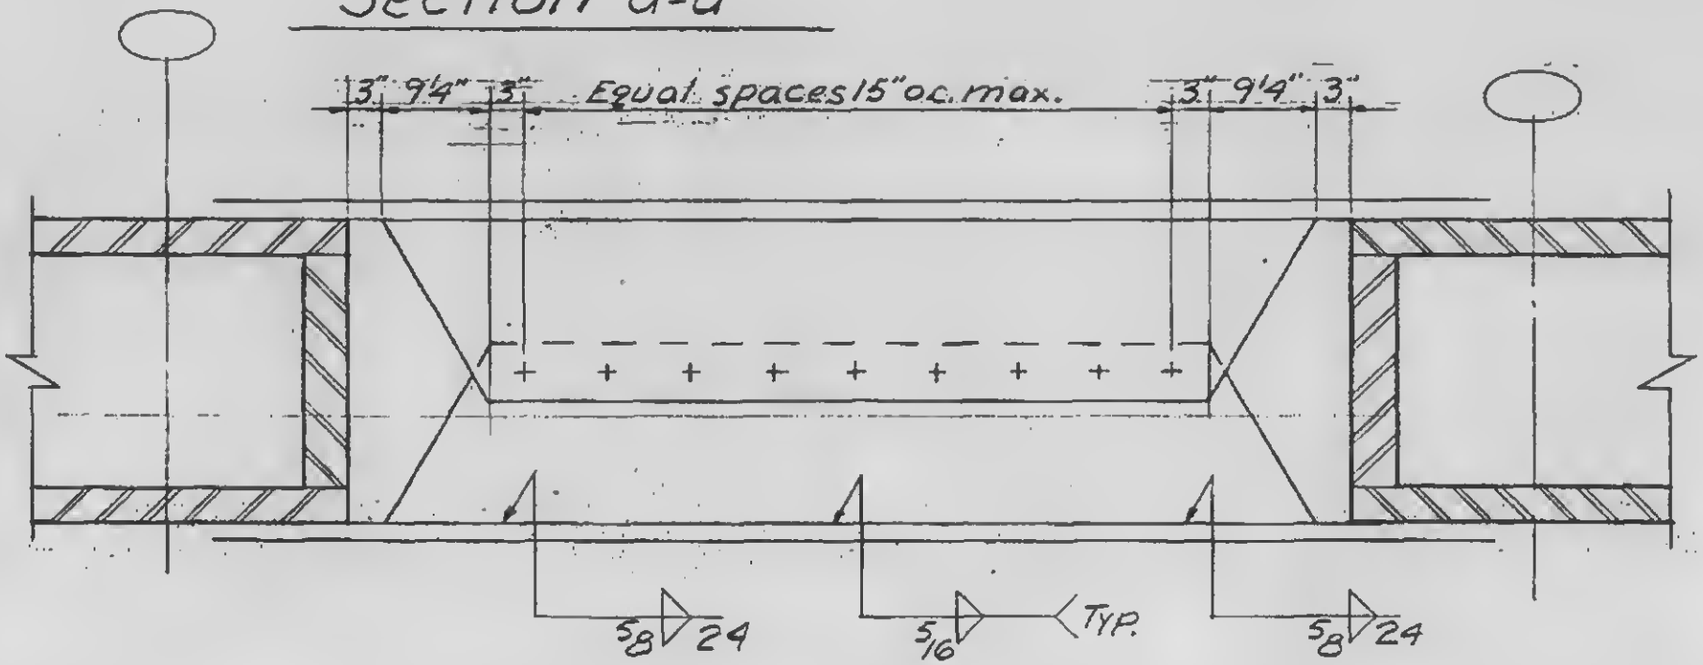

Typical plan

LICENSED PROFESSIONAL ENGINEER
LESLIE E. ROBERTSON
No. 34360
UNIVERSITY OF THE STATE OF NEW YORK

1-B2-67