
WORTHINGTON, SKILLING, HELLE & JACKSON — Civil & Structural Engineers

PROJECT: THE WORLD TRADE CENTER | TITLE: EXTERIOR WALL TO El. 363' - SPANDREL TYPE C | DATE: 5-8-67

REVISIONS

2-15-68

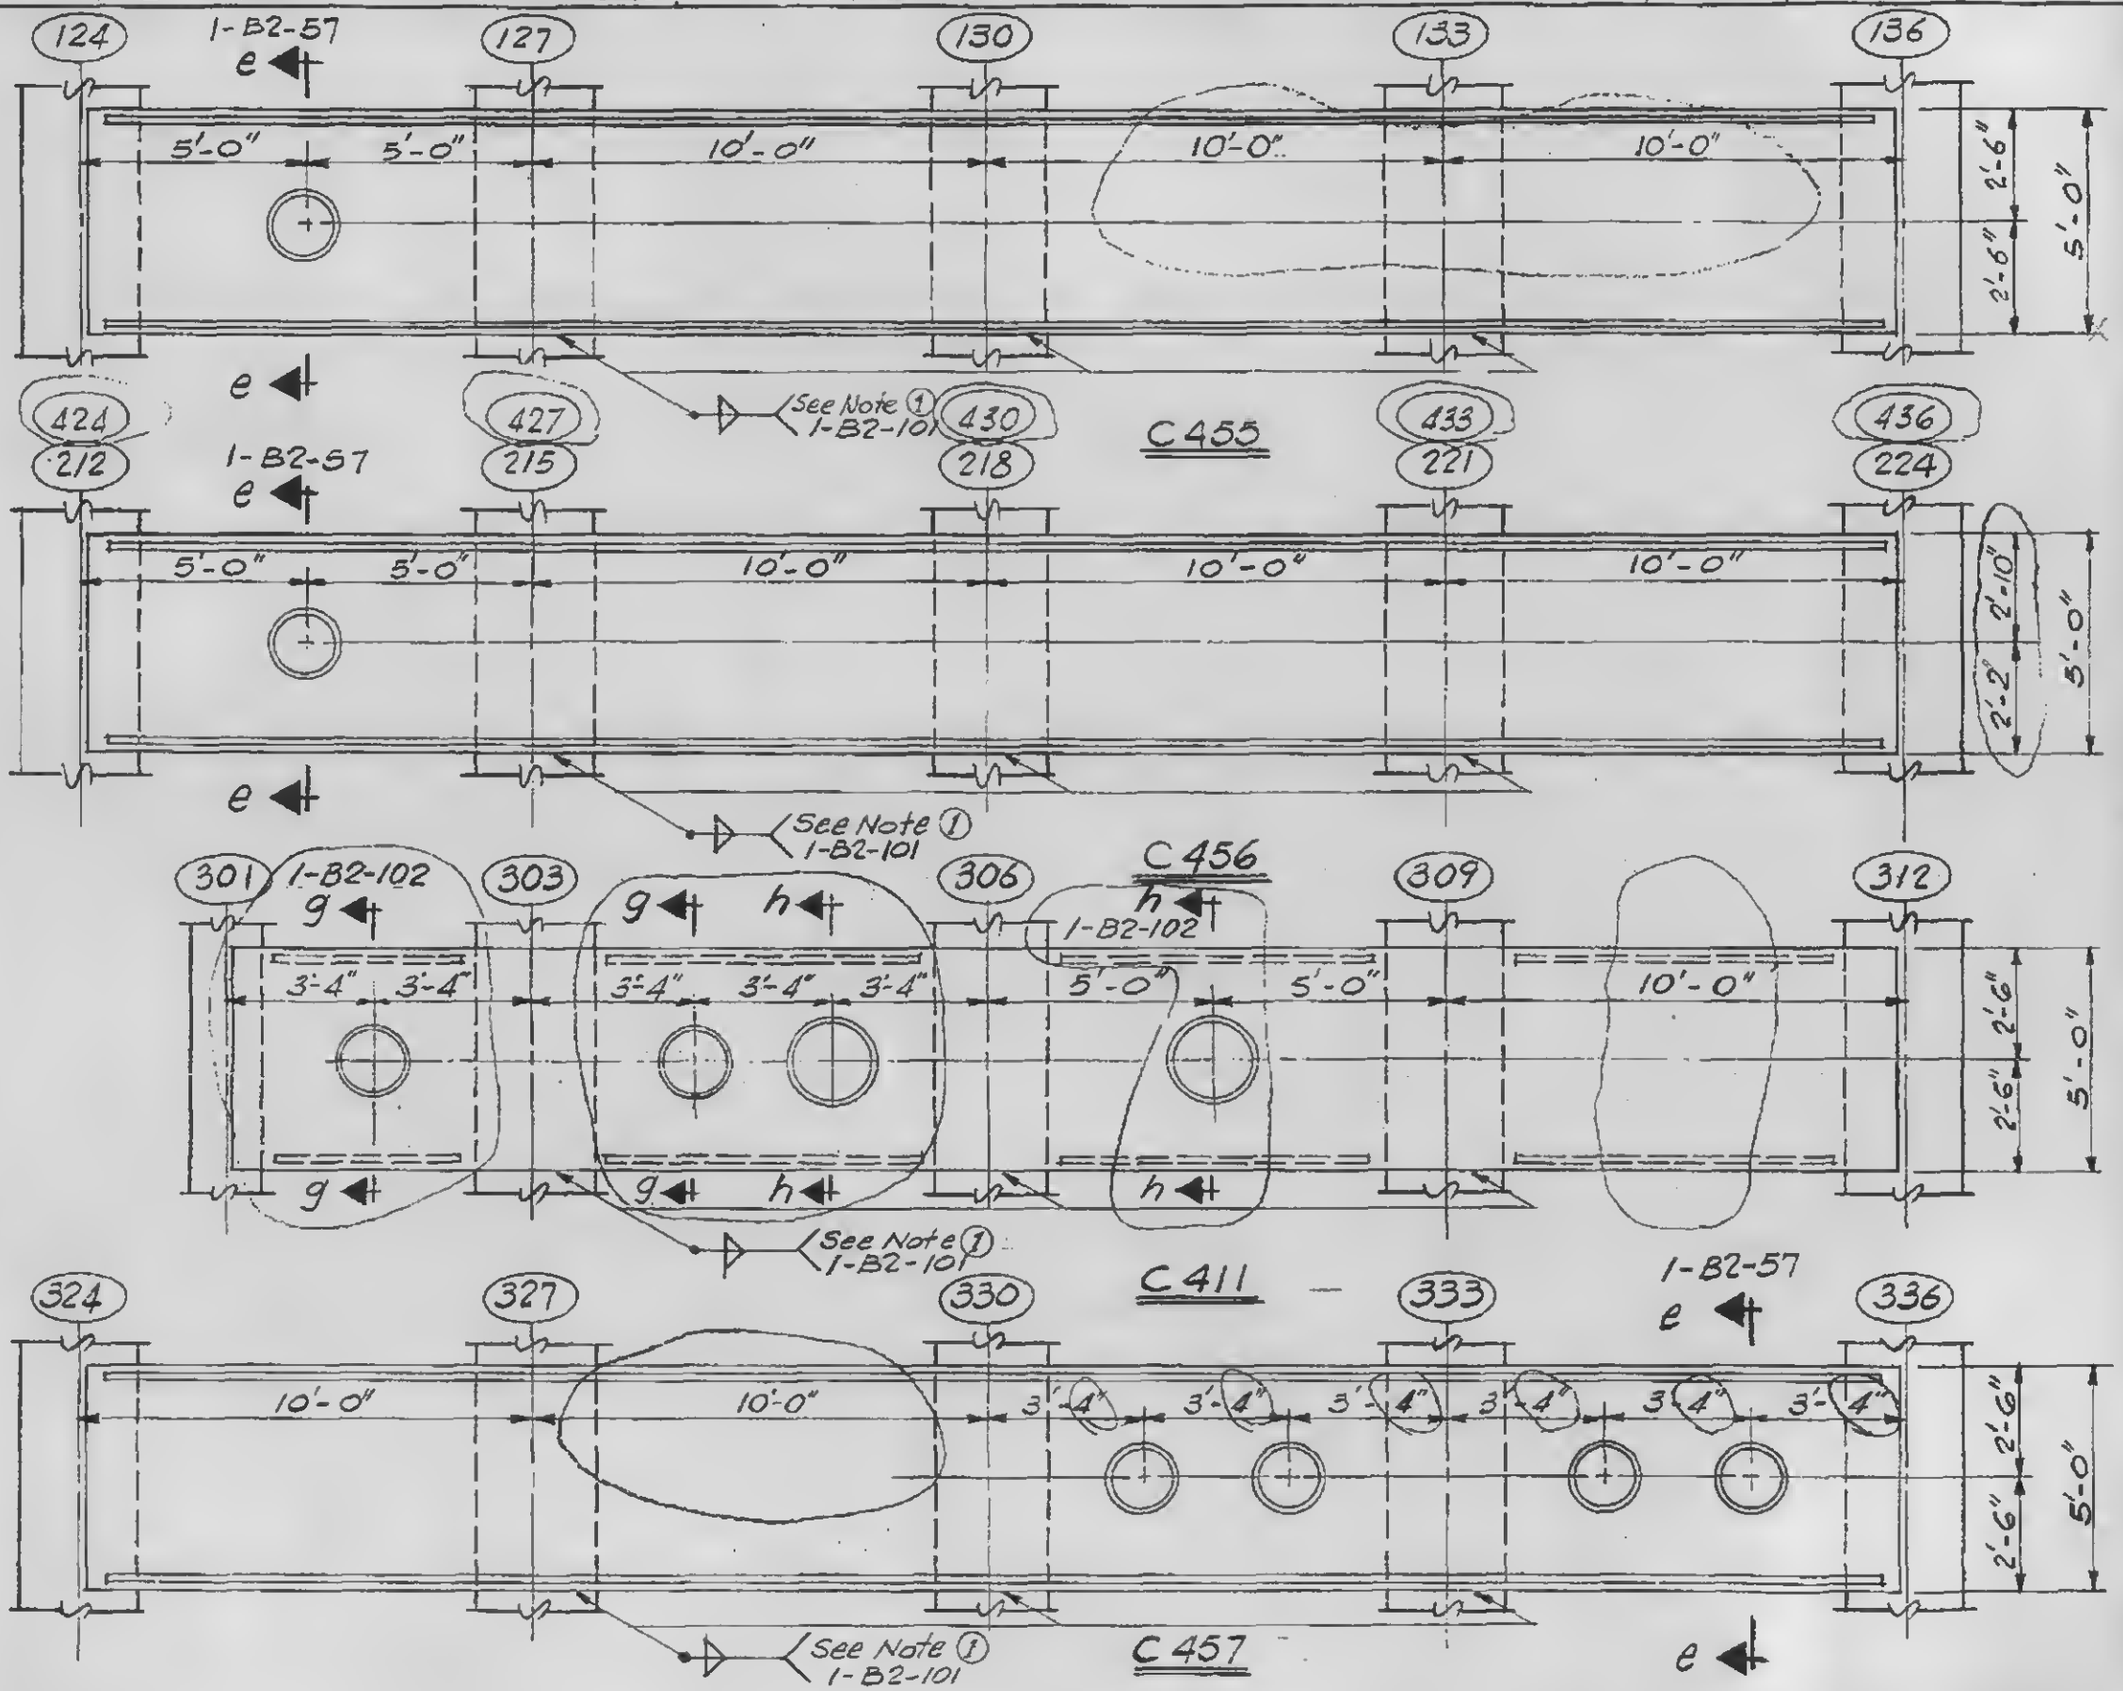

LICENSED PROFESSIONAL ENGINEER
LESLIE E. ROBERTSON
No. 34360
UNIVERSITY OF THE STATE OF NEW YORK

Elevations for Spandrel Types C455, C456, C411 & C457

1-B2-100