
WORTHINGTON, SKILLING, HELLE & JACKSON — Civil & Structural Engineers

PROJECT THE WORLD TRADE CENTER | TITLE EXTERIOR WALL TO El. 363' SPANDREL TYPE C | DATE 5-8-67

REVISIONS

2-15-68

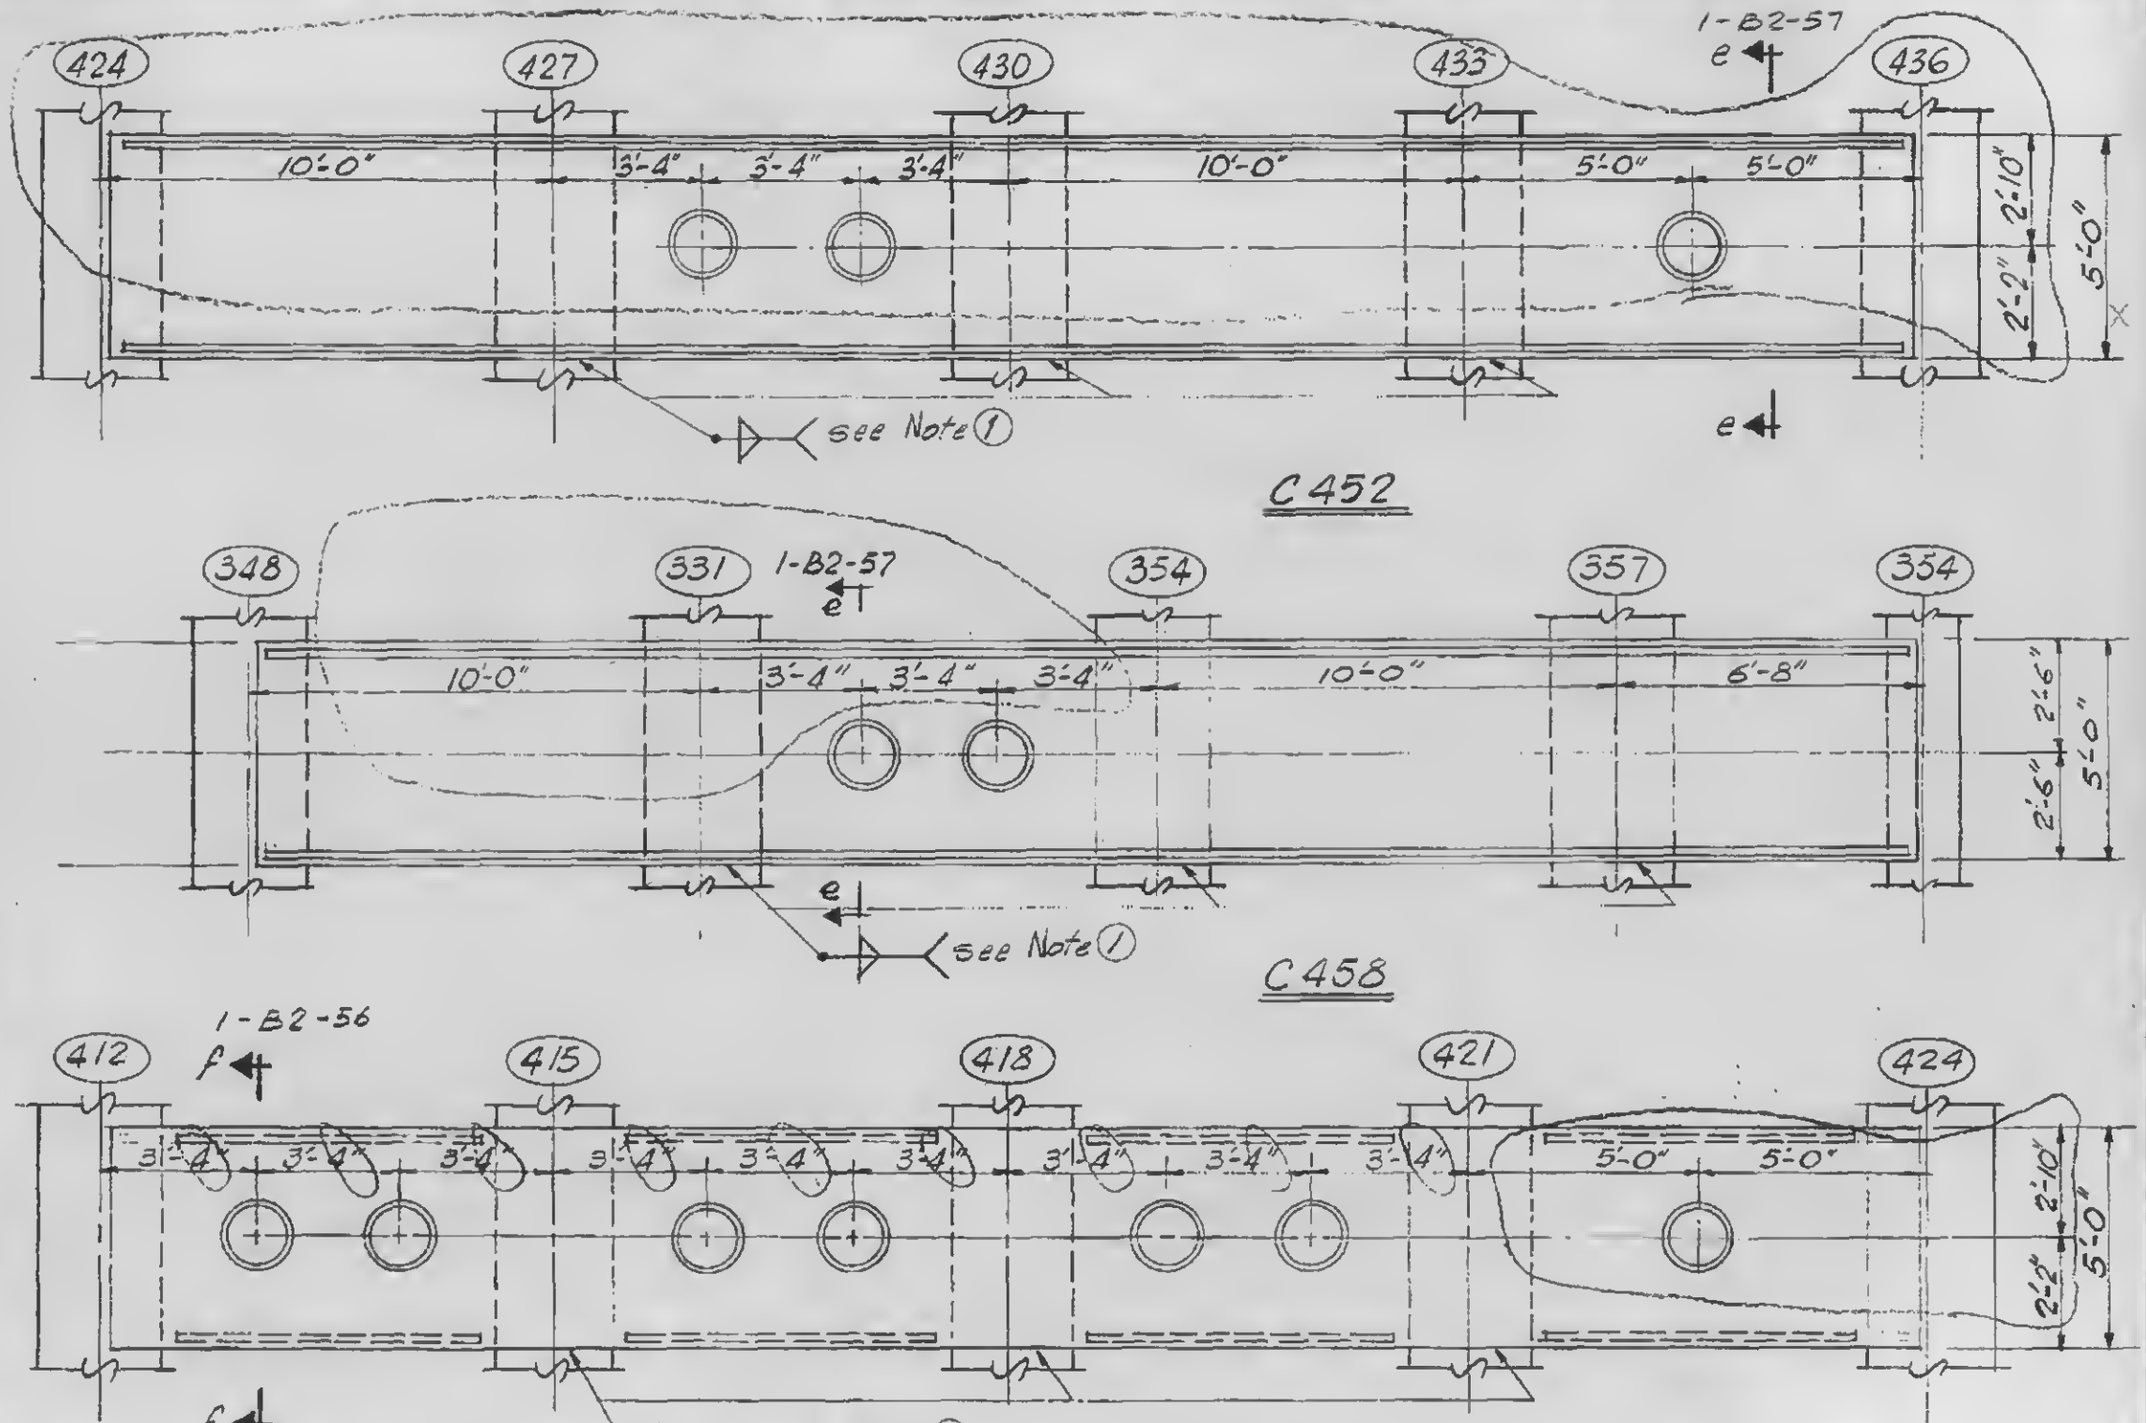

Note (1): a) Use weld 1 (See sch. 1-B2-10, 12, 14, & 16) when weld 1 ≤ 15/16"
b) Use 15/16" when weld 1 > 15/16"

LICENSED PROFESSIONAL ENGINEER — LESLIE E. ROBERTSON — No. 34360 — STATE OF NEW YORK

Elevations for spandrel types C452, C458 & C413

1-B2-101