

SKILLING - HELLE - CHRISTIANSEN - ROBERTSON Structural & Civil Engineers

PROJECT THE WORLD TRADE CENTER | TITLE EXTERIOR WALL TO EL 363' SPANDREL TYPE C | DATE 2-15-68


REVISIONS

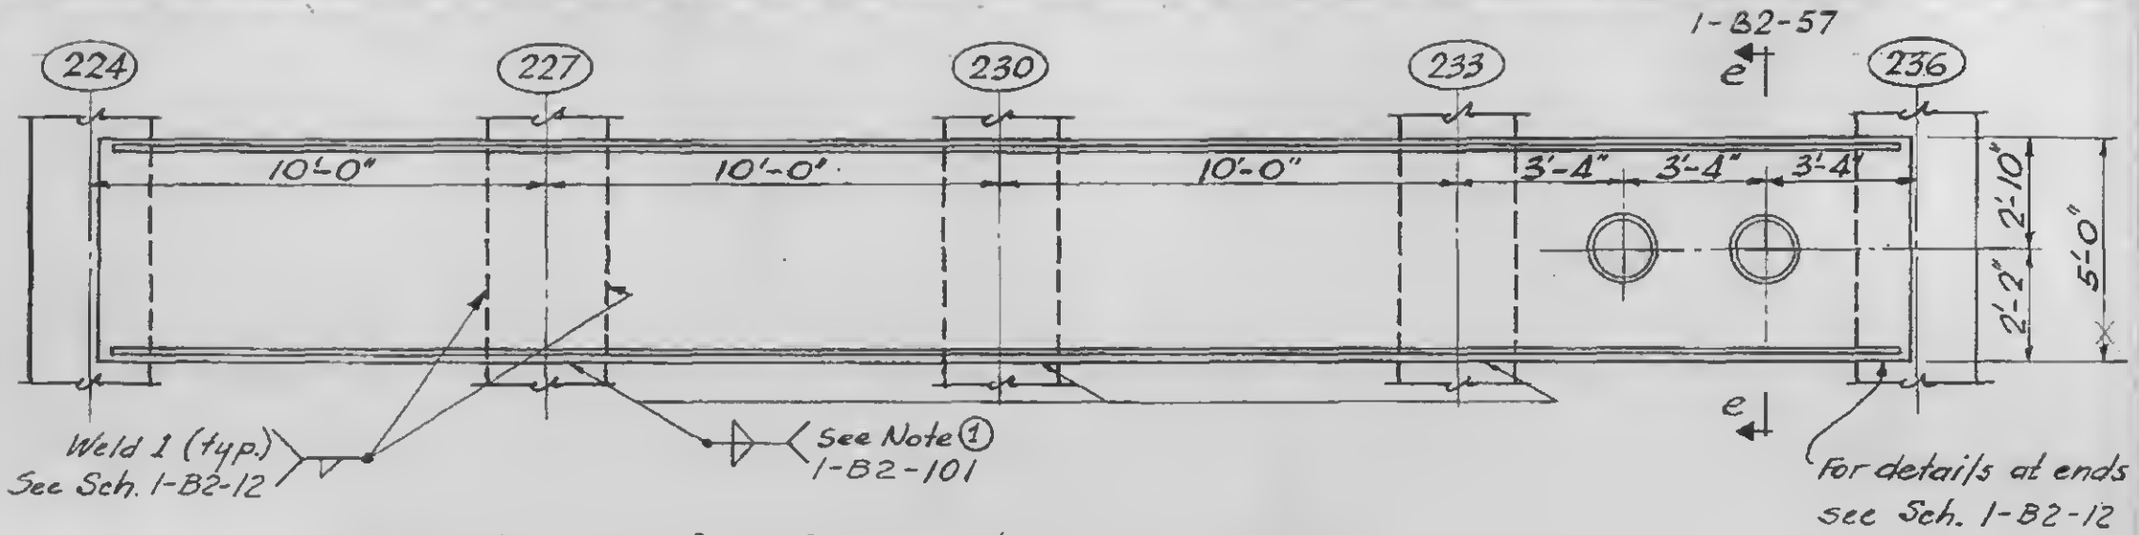

Elevation for Spandrel Type C459

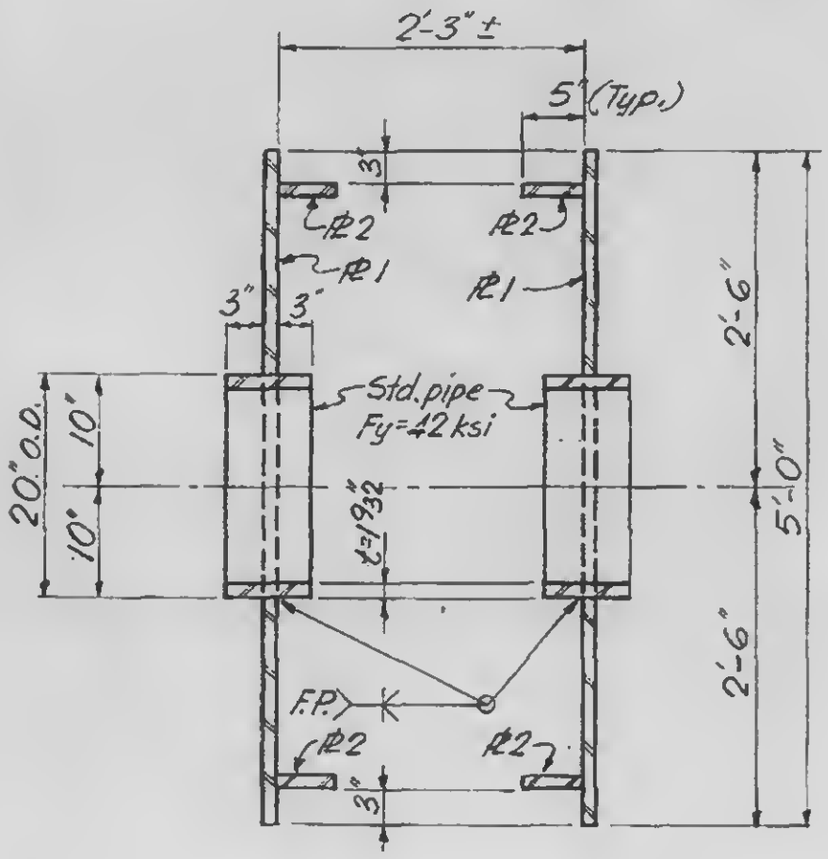

Section g-g

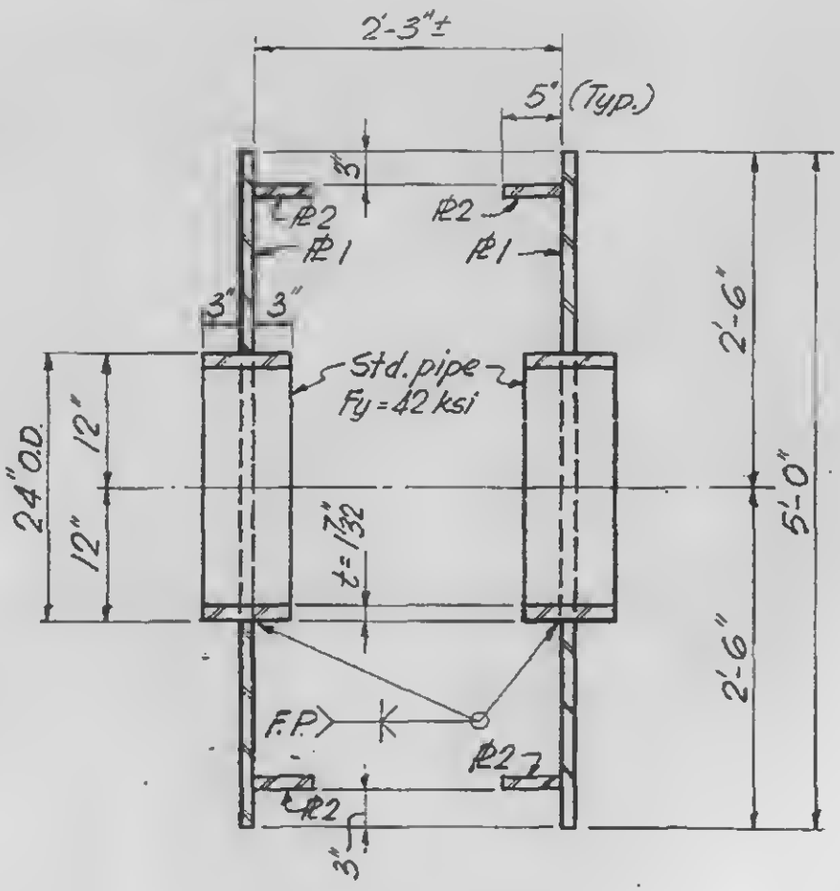

Section h-h

Note: For #1 and #2
See 1-B2-56

LICENSED PROFESSIONAL ENGINEER
LESLIE E. ROBERTS
No. 34360
UNIVERSITY OF THE STATE

1-B2-102