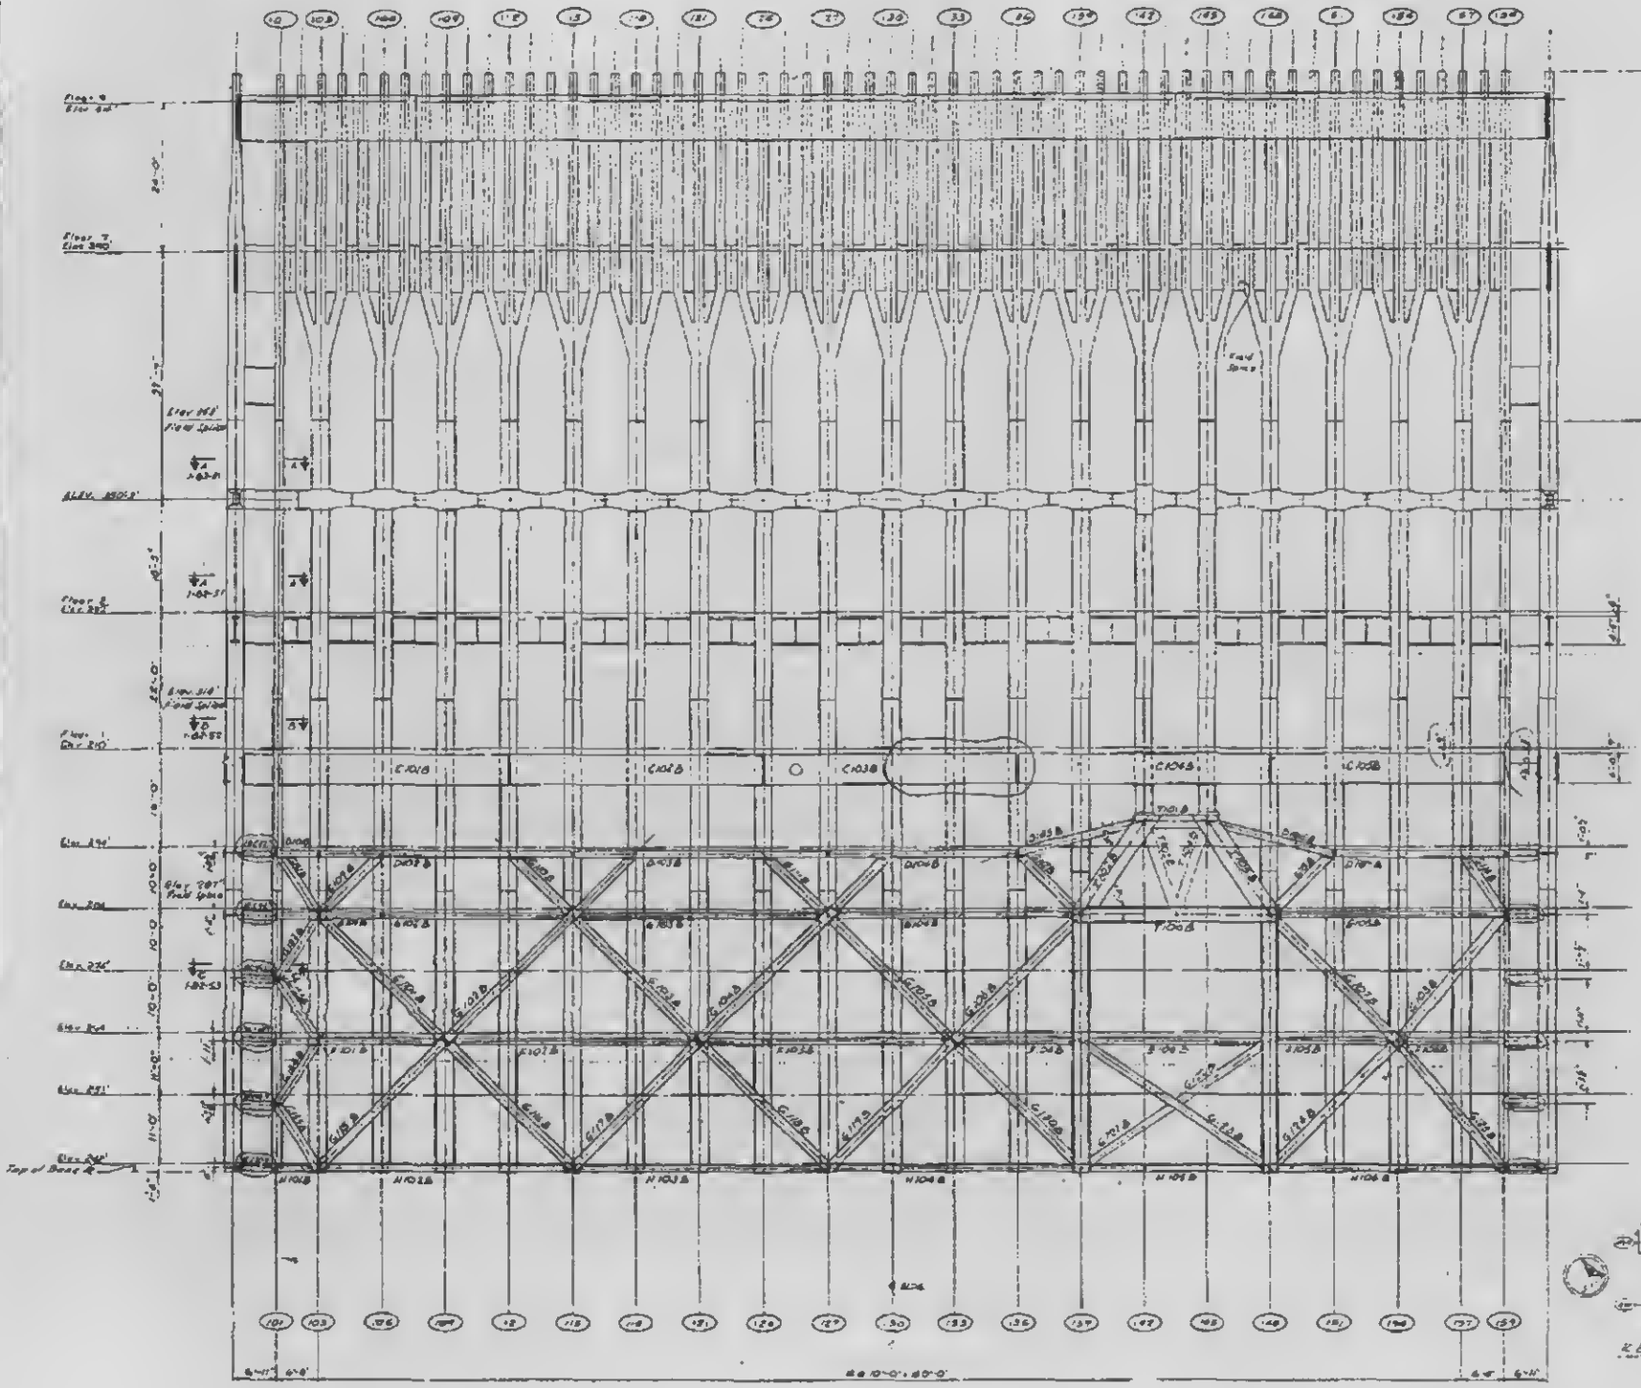

For details this portion see Drawing Book 2
NOTES:
See Drawing Book 1 Section 6.5 for column, beams, bracing and truss schedules and details
KEY PLAN
THE WORLD TRADE CENTER
THE PORT OF NEW YORK AUTHORITY
EXTERIOR WALL TO FLOOR 9 ELEVATION WALL 100
58-125