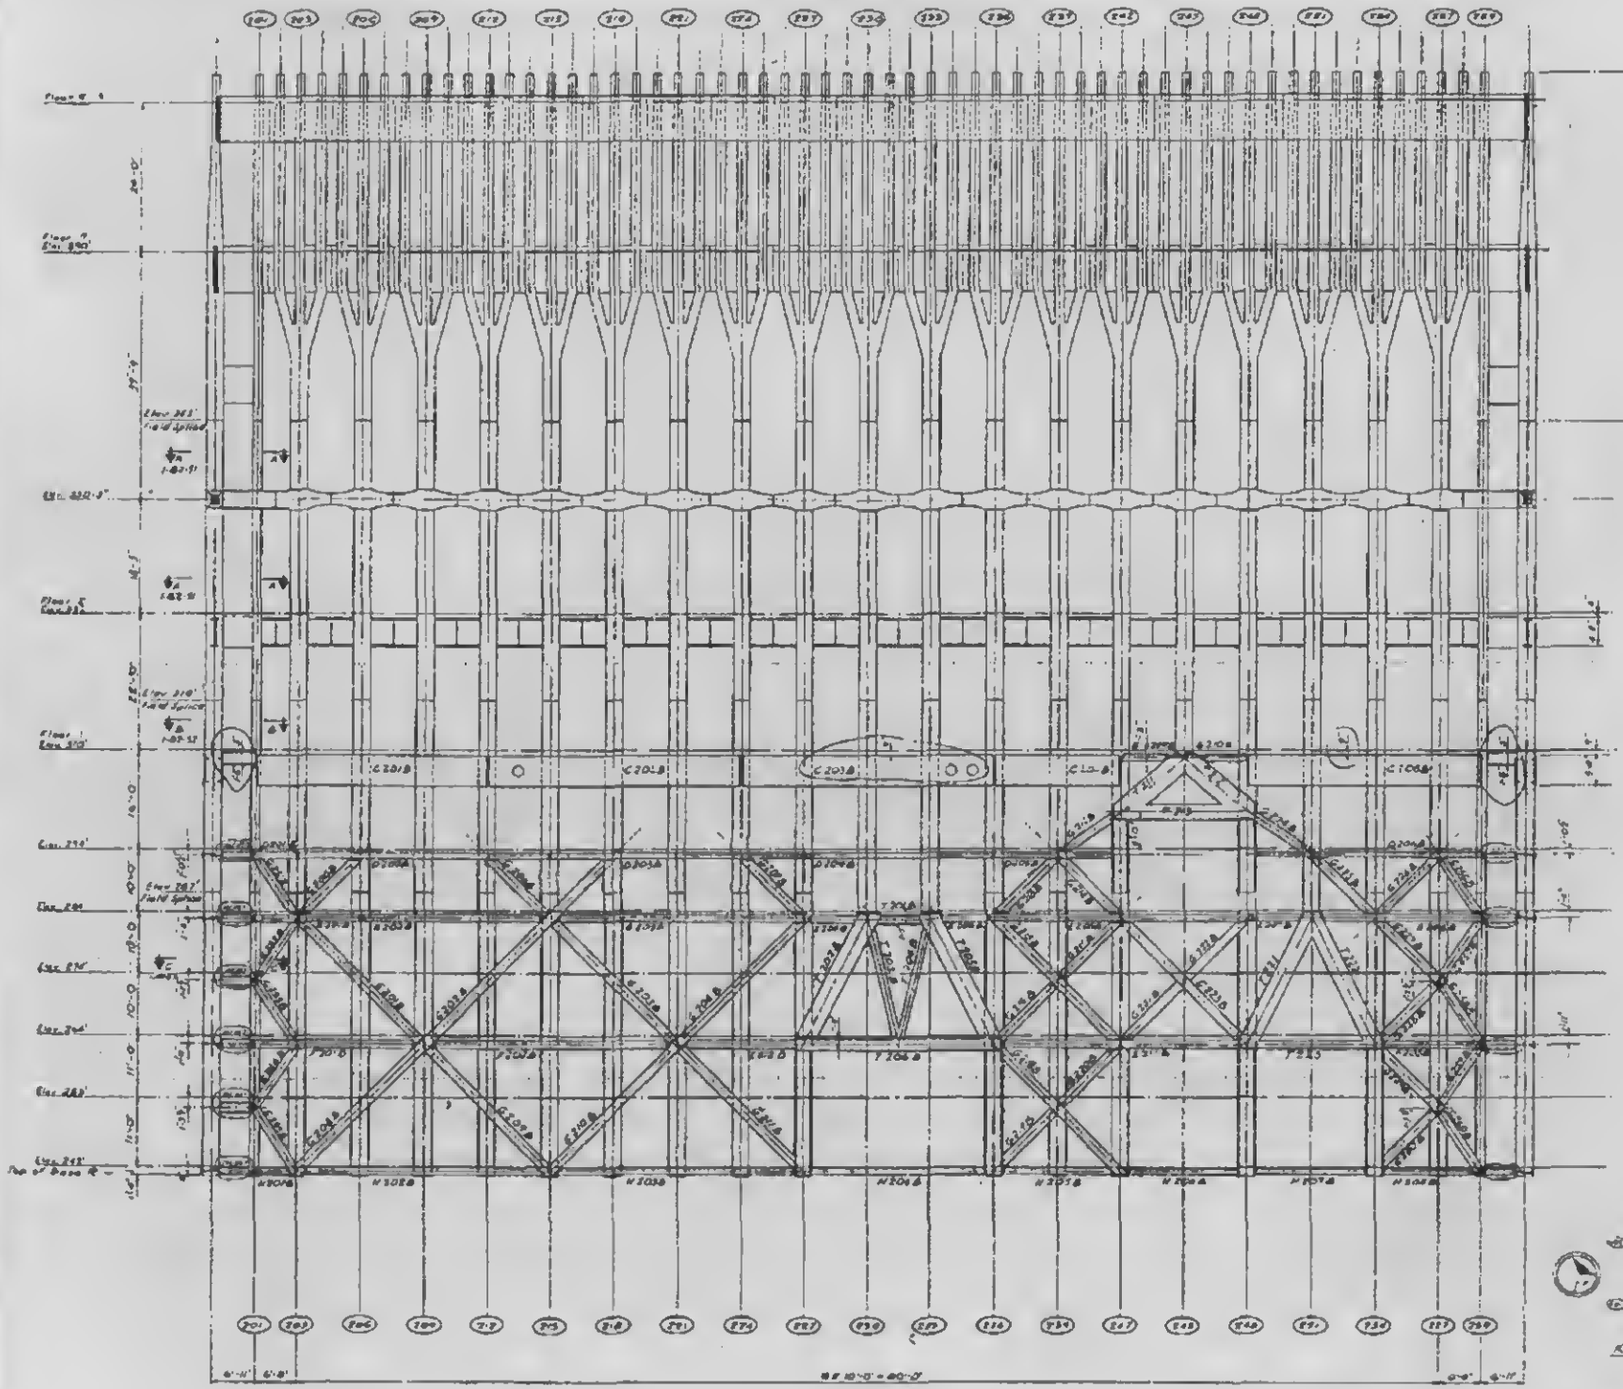
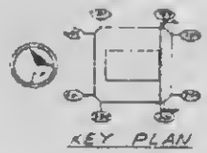



KEY PLAN

Note:
See Drawing Book 1 Section B1
for Column Splicing and shoring and temporary bracing details

THE WORLD TRADE CENTER
THE PORT OF NEW YORK AUTHORITY

EXTERIOR WALL TO FLOOR 9 ELEVATION WALL 200

SB-126