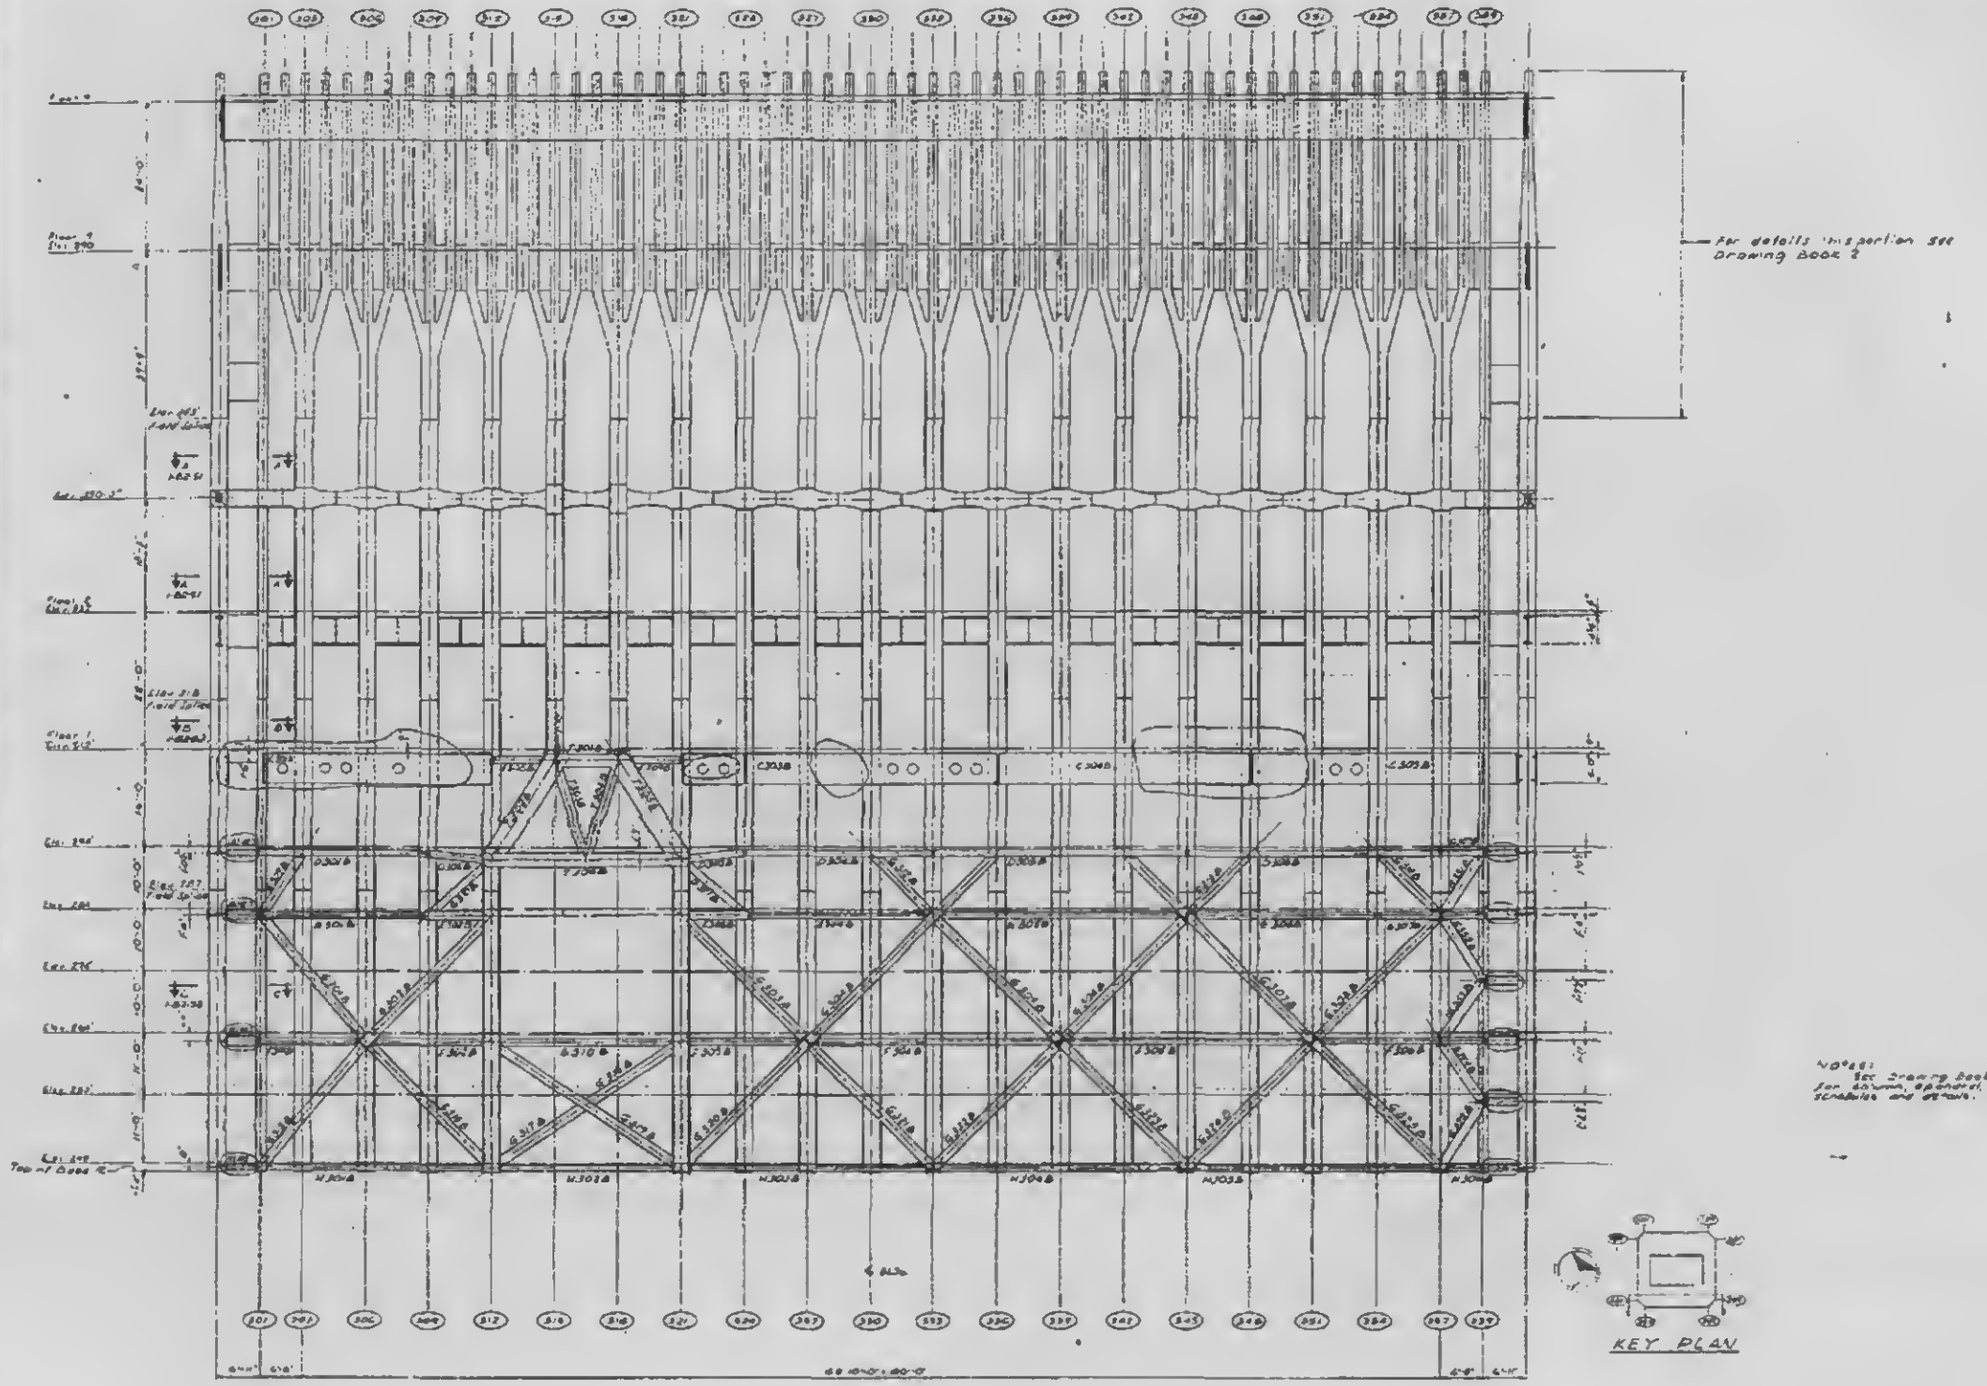


KEY PLAN

NOTE:
See Drawing Book 1 Section 8.3 for columns, spandrel, drawing & wall schedules and details.

THE WORLD TRADE CENTER
THE PORT OF NEW YORK AUTHORITY

EXTERIOR WALL TO FLOOR 9 ELEVATION WALL 300

SB-127