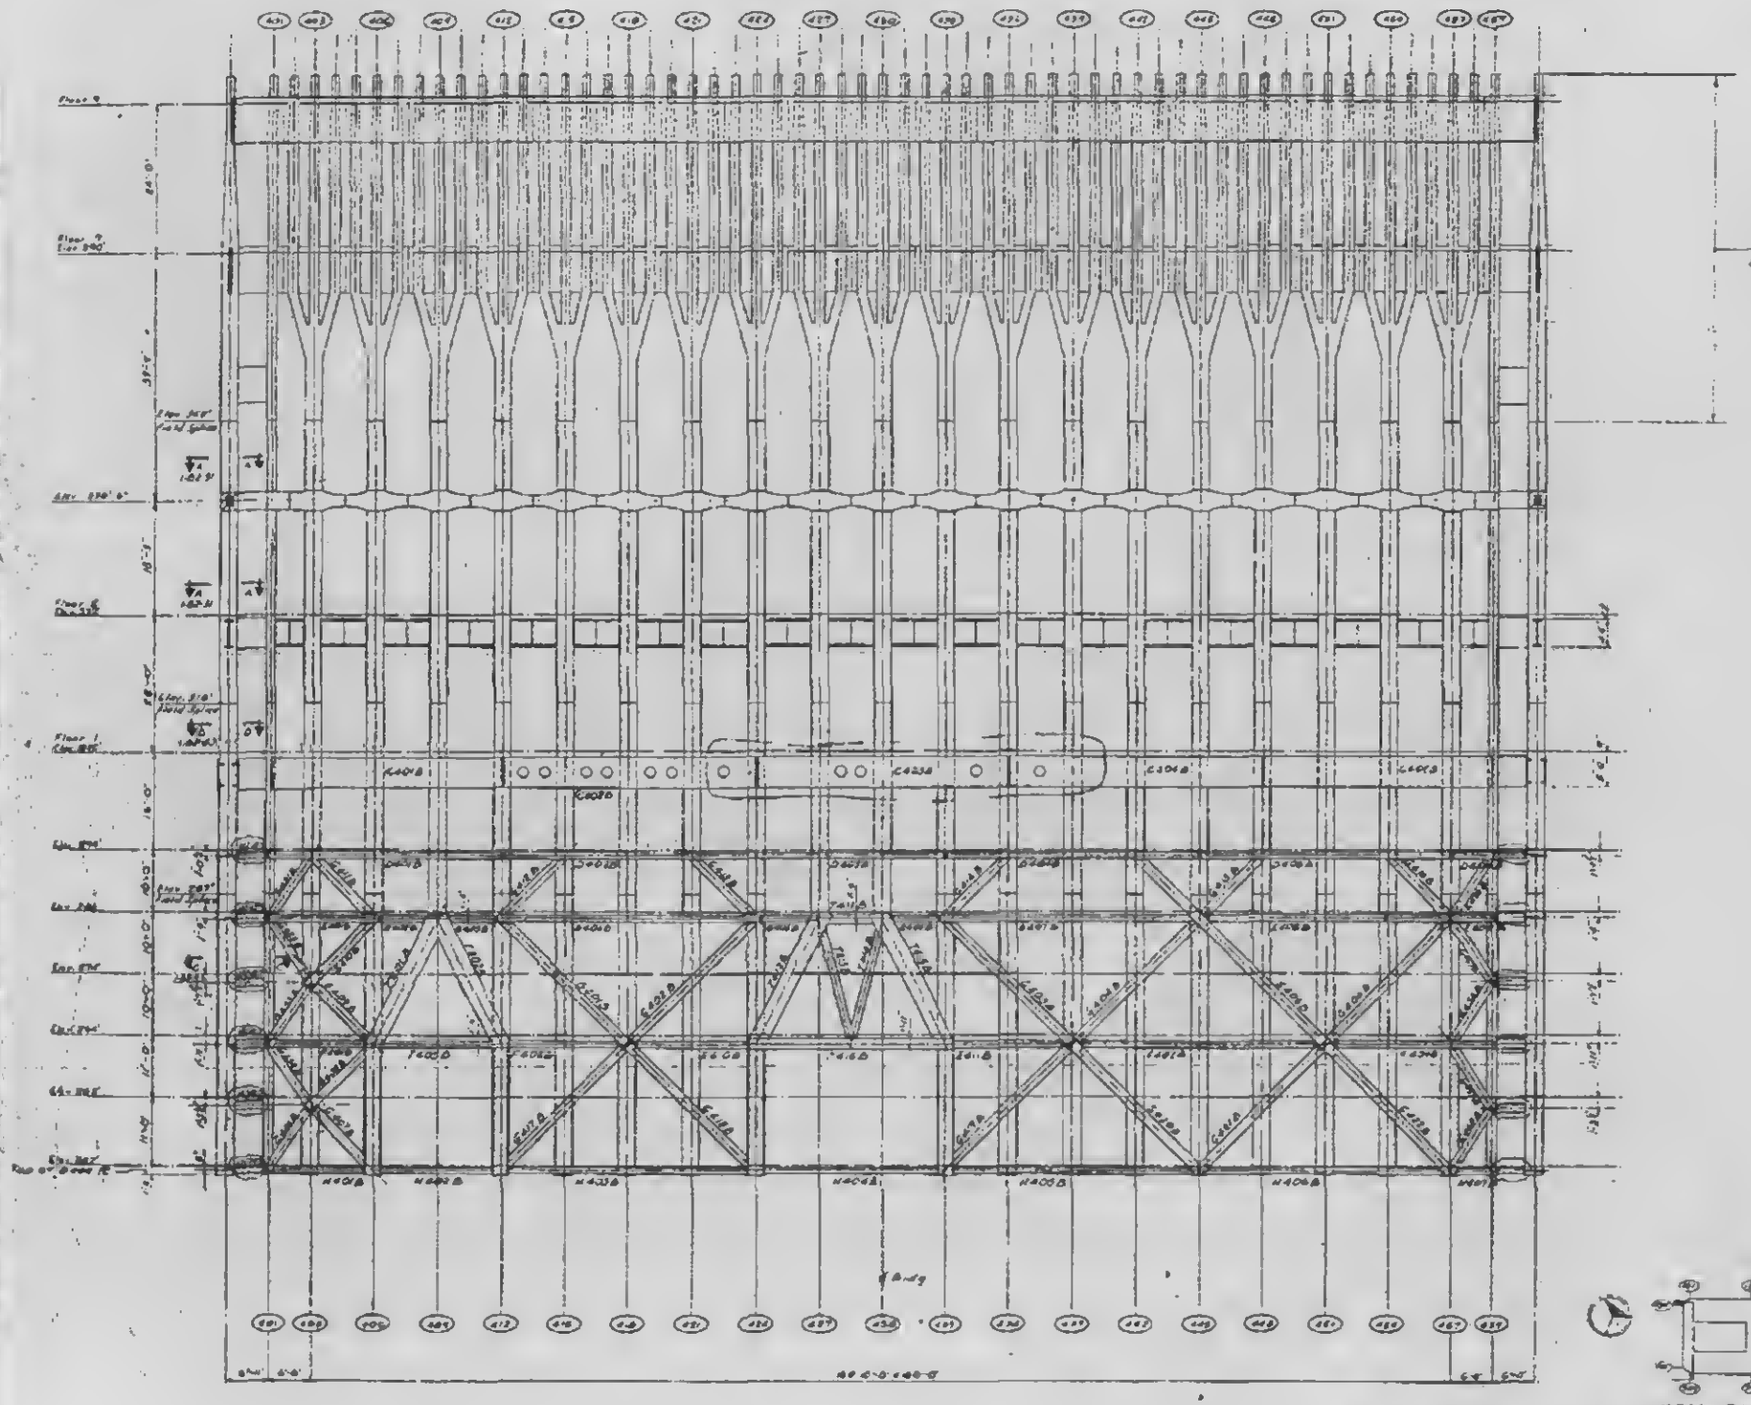


NOTES
See Drawing Sheet 1, Section B2 for column, spandrel, bracing and truss schedules and details.

KEY PLAN

THE WORLD TRADE CENTER
THE PORT OF NEW YORK AUTHORITY

EXTERIOR WALL TO FLOOR 9 ELEVATION WALL 100

4/12/66

58-128