
SKILLING - HELLE - CHRISTIANSEN - ROBERTSON — Structural & Civil Engineers

PROJECT THE WORLD TRADE CENTER | TITLE CONNECTION DETAIL 734 A & B | DATE 12-1-67


REVISIONS
2-19-68
7-17-68

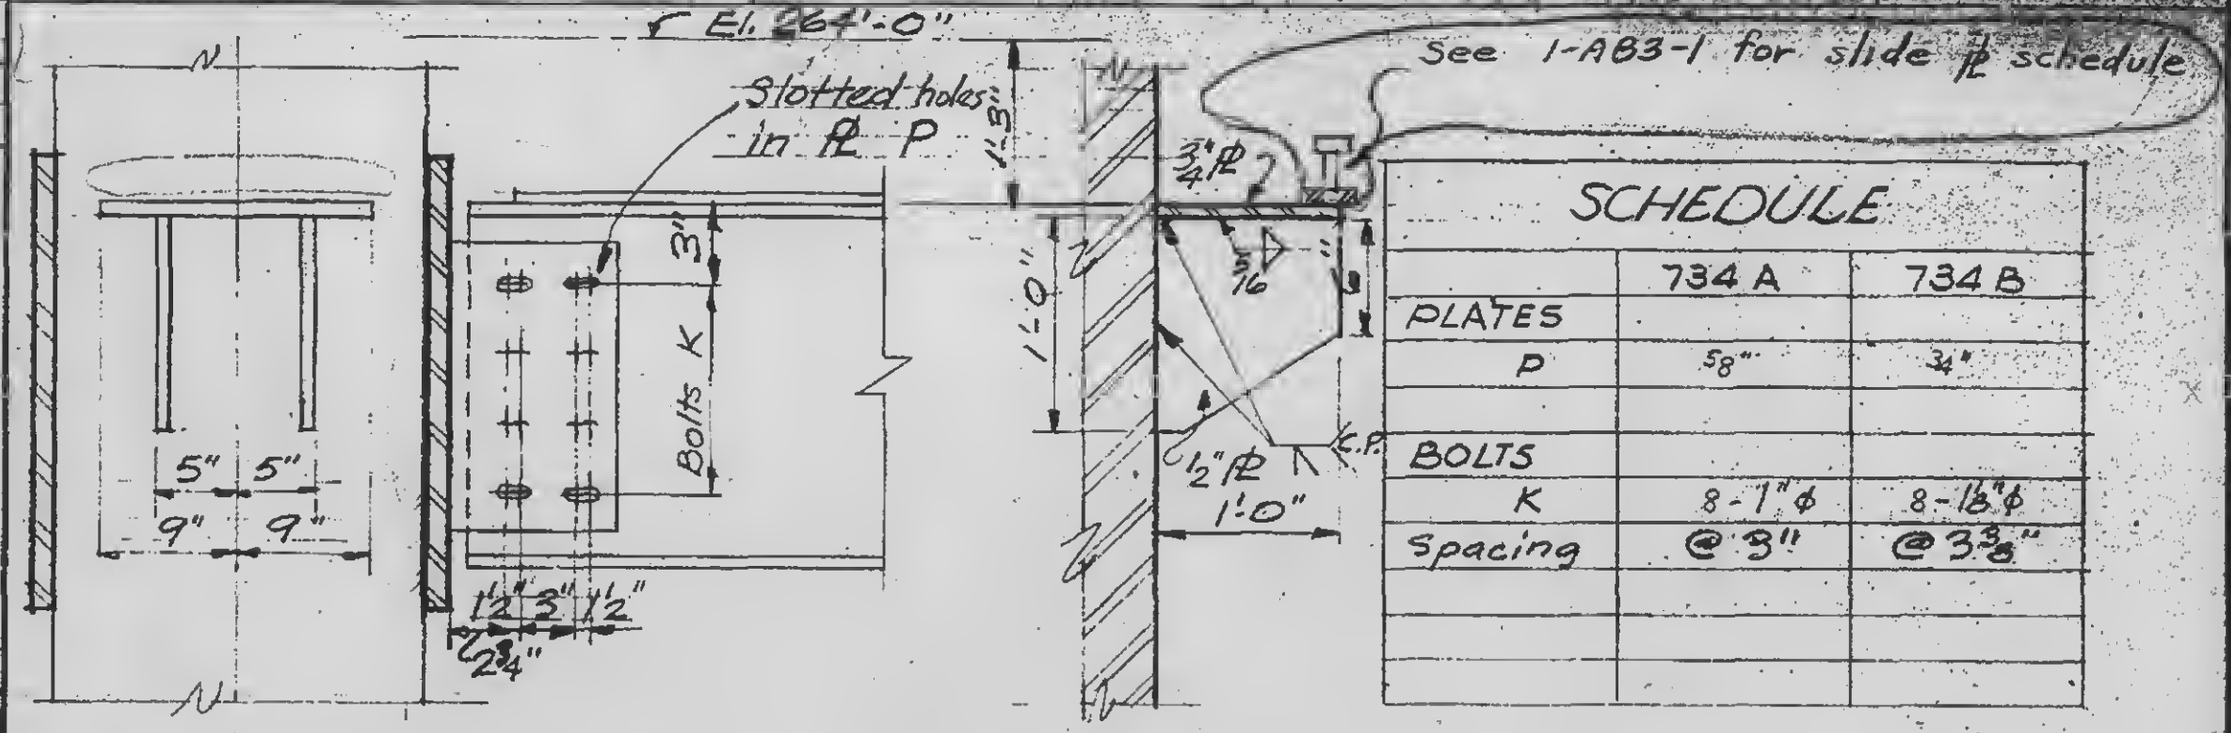

SCHEDULE	734 A	734 B
PLATES		
P	5/8"	3/4"
BOLTS		
K	8-1"ϕ	8-1⅛"ϕ
Spacing	@ 3"	@ 3⅜"

Elevation

Section b-b

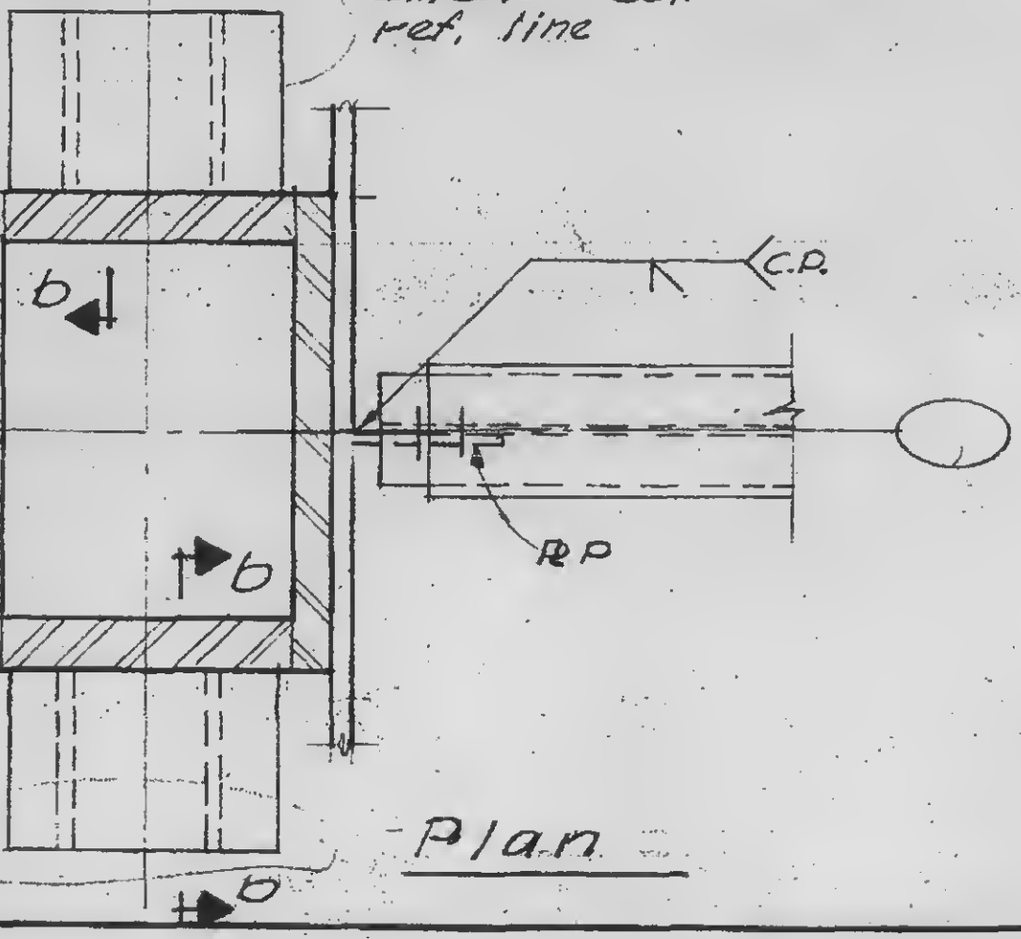

Plan

1-AB3-2