
SKILLING - HELLE - CHRISTIANSEN - ROBERTSON Structural & Civil Engineers

PROJECT THE WORLD TRADE CENTER | TITLE CONNECTION DETAIL 736 A - I | DATE 9-1-67


REVISIONS
2-9-68
5-7-68

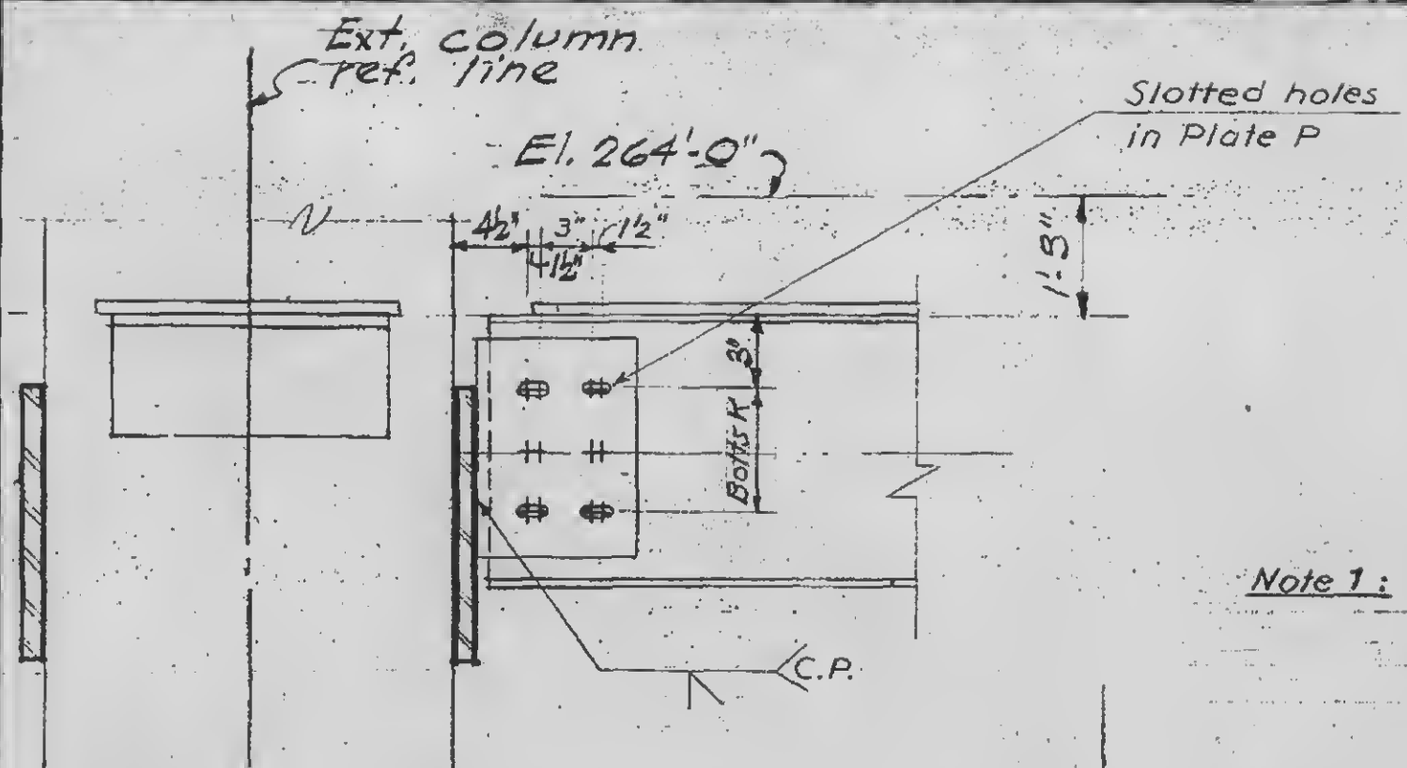

SCHEDULE

PLATES	736 A E,G,H(I)	736 B, C, F	736 D
P	¾"	¾"	¾"
BOLTS			
K	6-1"ϕ	10-1⅛"ϕ	8-1"ϕ
Spacing	@3"	@3⅜"	@3"

Note 1 : Section a-a (1-AB3-1) where no bracing member "6"
Section b-b (1-AB3-2) at bracing members "6"

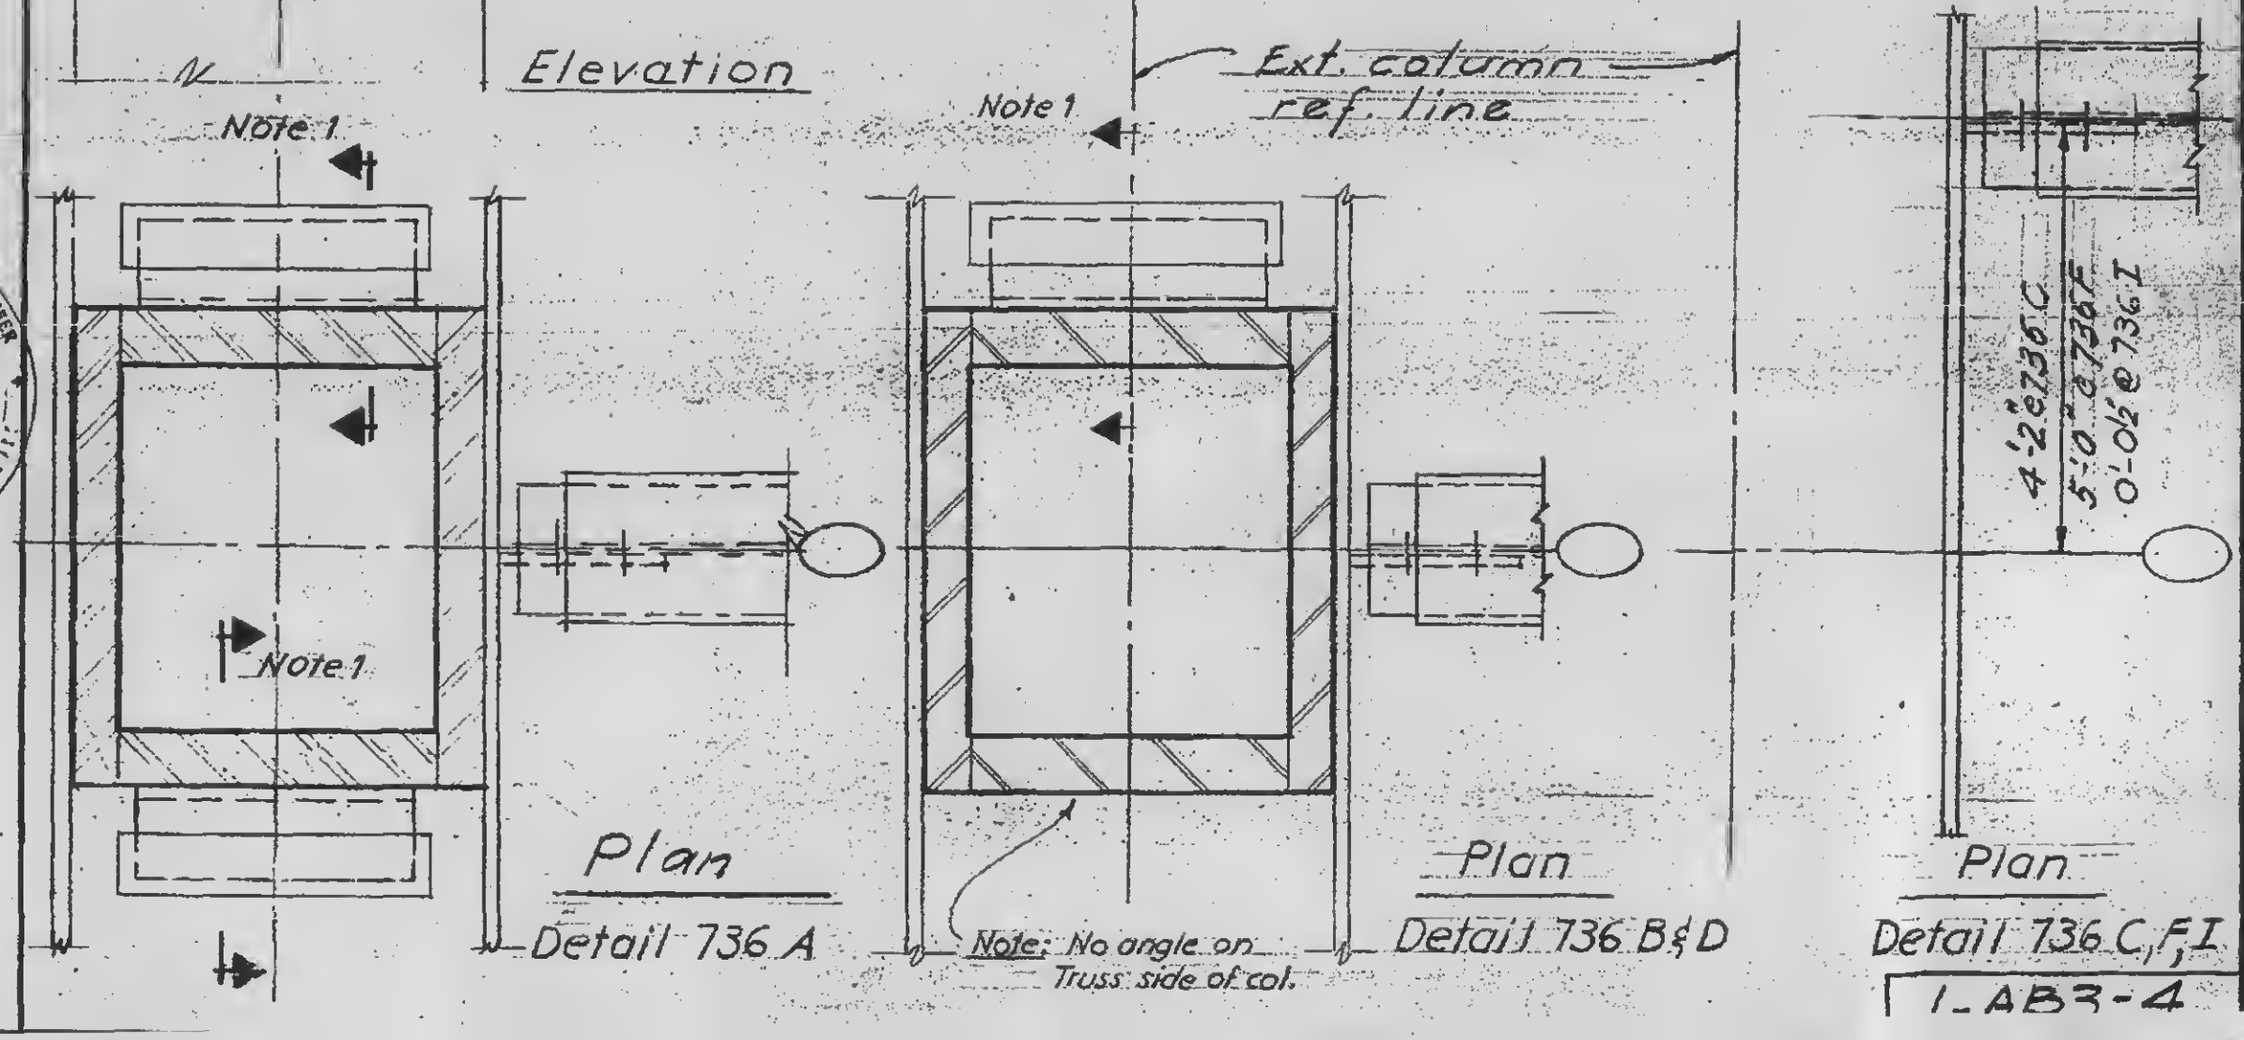

LICENSED PROFESSIONAL ENGINEER
LESLIE E. ROBERTSON
No. 34360
UNIVERSITY OF THE STATE OF NEW YORK

1-AB3-4