
SKILLING - HELLE - CHRISTIANSEN - ROBERTSON Structural & Civil Engineers

PROJECT THE WORLD TRADE CENTER | TITLE CONNECTION DETAIL 738A | DATE 9-1-67


REVISIONS

1-10-68

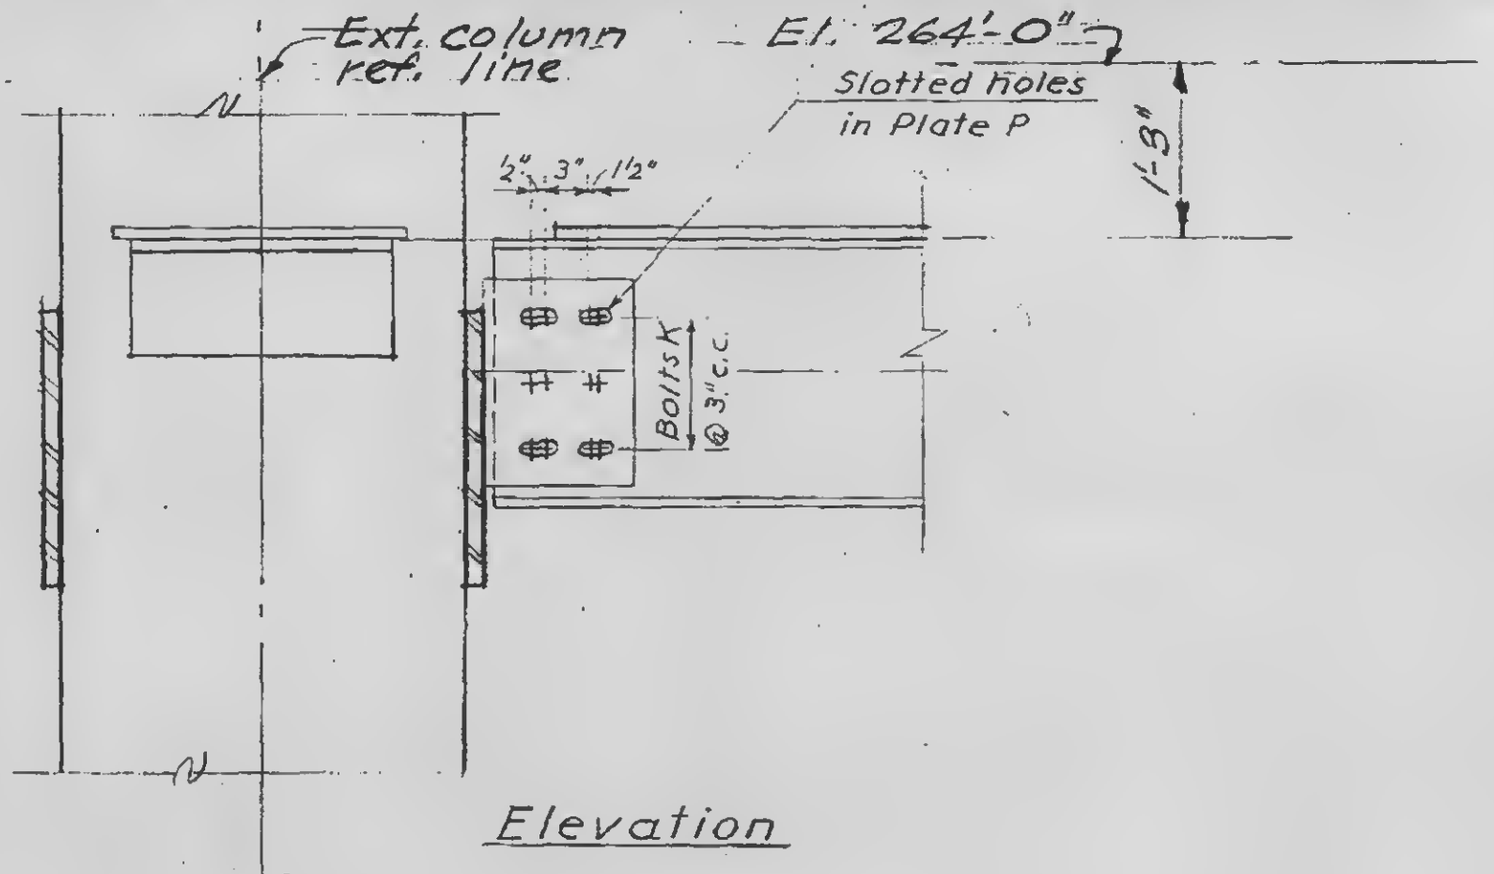

Elevation

SCHEDULE	
PLATES	
P	¾"
BOLTS	
K	6 - 1"ϕ

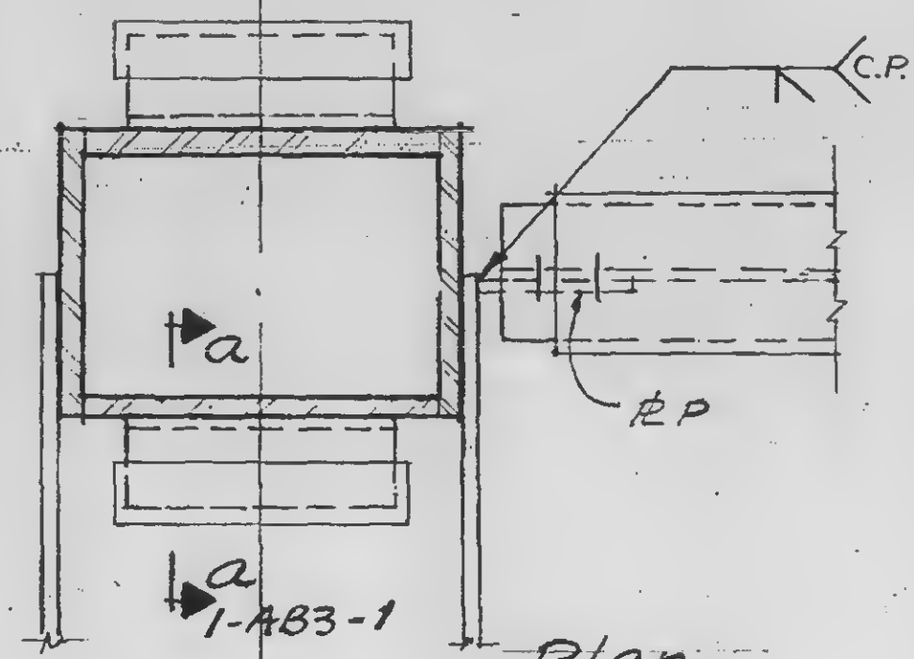

Plan

LICENSED PROFESSIONAL ENGINEER
LESLIE E. ROBERTSON
No. 34360
UNIVERSITY OF THE STATE OF N.Y.

1-AB3-6