
SKILLING - HELLE - CHRISTIANSEN - ROBERTSON Structural & Civil Engineers

PROJECT THE WORLD TRADE CENTER | TITLE CONNECTION DETAIL 75B A & B | DATE 9-1-67


REVISIONS

2-19-68

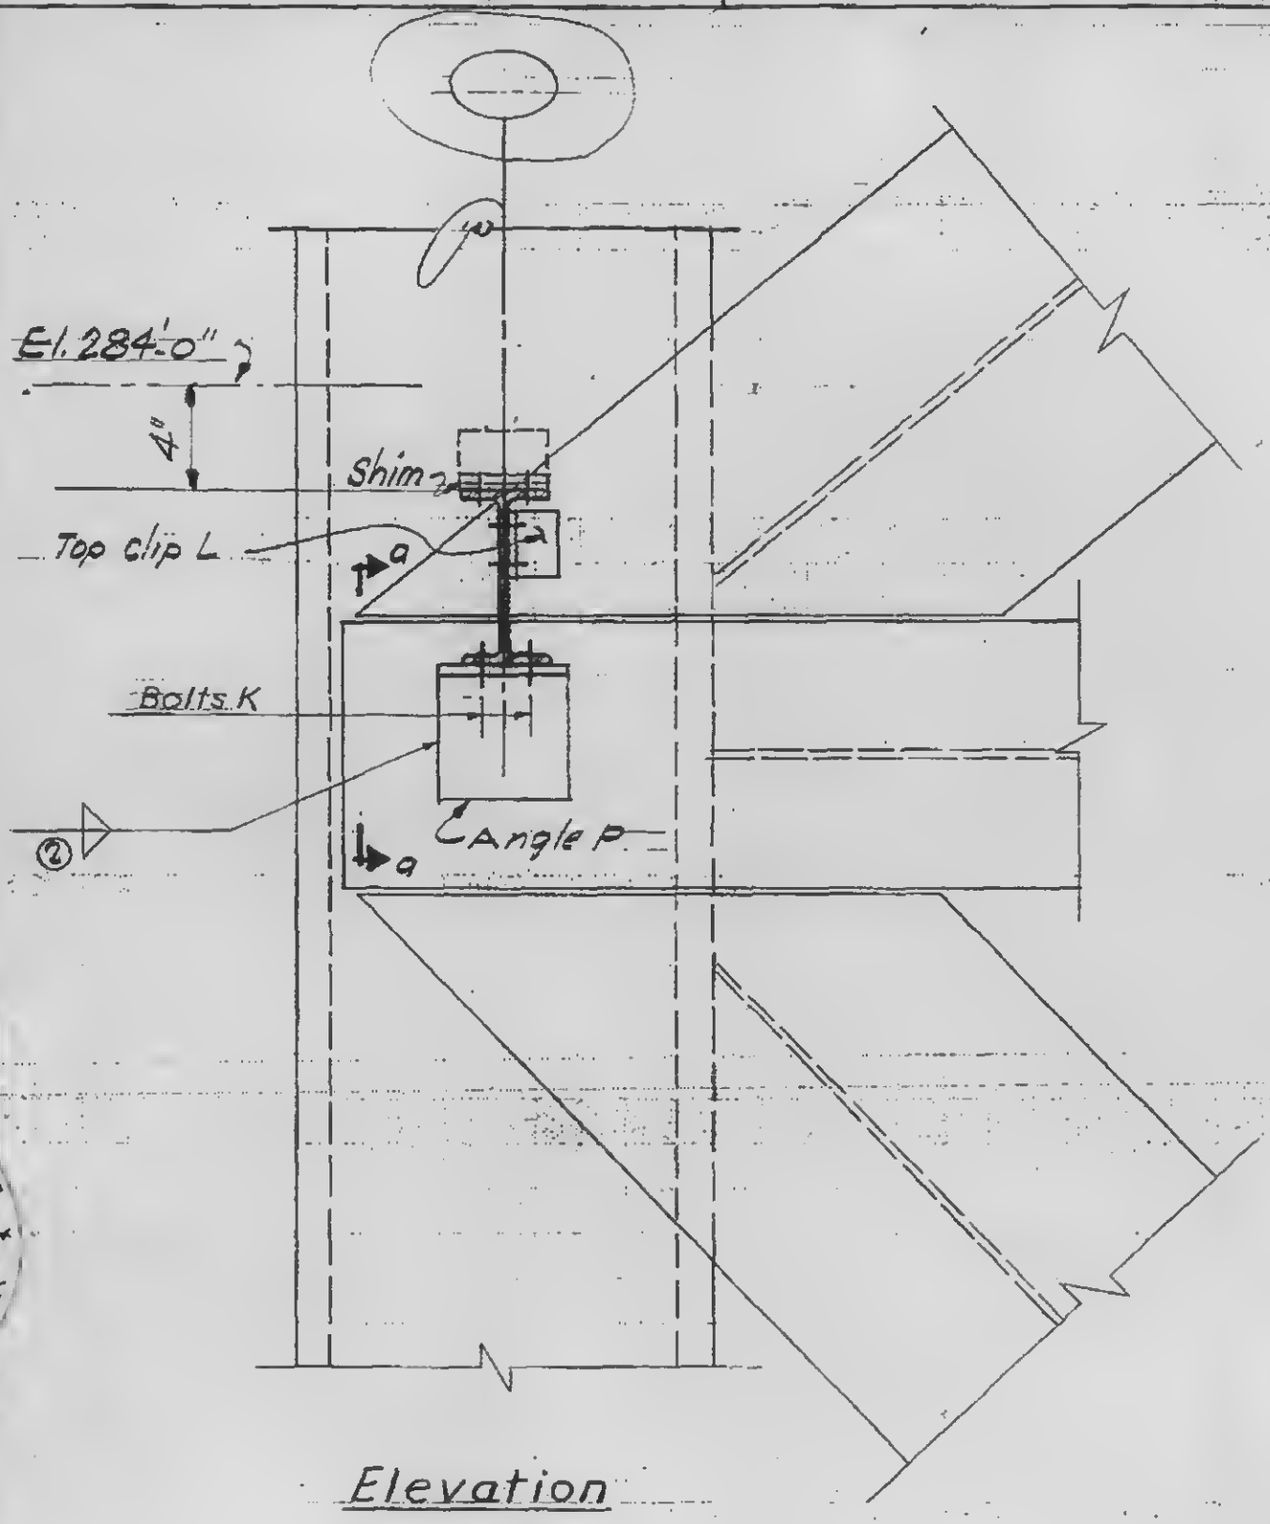

Elevation

SCHEDULE	
ANGLES	
P	6x4 x ¾ x 0'-6"
BOLTS	
K	2 - ¾ ϕ
WELDS	
②	⅝

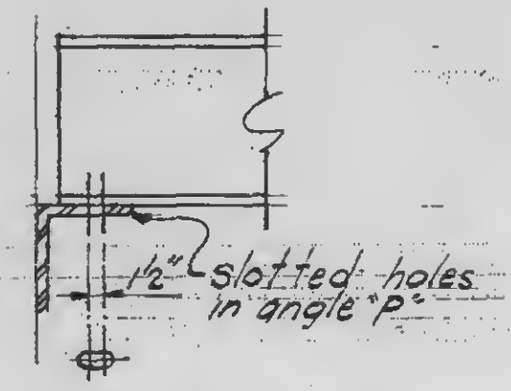

Section a-a

LICENSED PROFESSIONAL ENGINEER
LESLIE E. ROBERTSON
No. 34360
UNIVERSITY OF THE STATE OF NEW YORK

1-AB3-14