
SKILLING - HELLE - CHRISTIANSEN - ROBERTSON Structural & Civil Engineers

PROJECT: THE WORLD TRADE CENTER | TITLE: CONNECTION DETAIL 759A, 765A, 769A | DATE: 9-1-67

REVISIONS

SCHEDULE	
ANGLE	
R	5 x 3½ x ⅜ x 0'-6"
BOLTS	
K	2 - 1" ϕ
WELDS	
①	5/16

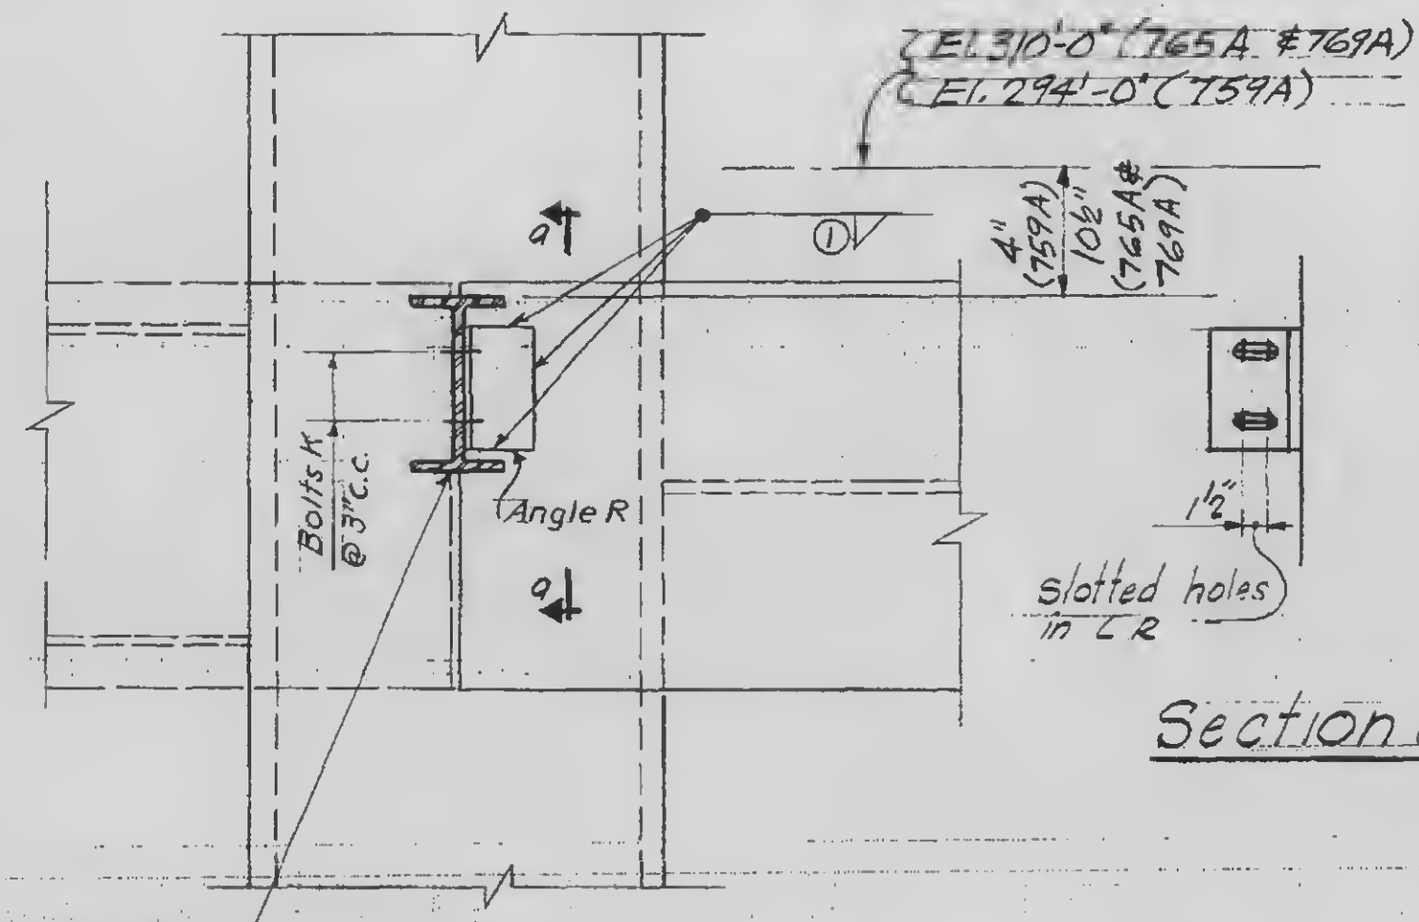

Section a-a

Elevation

LICENSED PROFESSIONAL ENGINEER LESLIE E. ROBERTSON No. 34360 UNIVERSITY OF THE STATE OF N.Y.

1-AB3-15