

SKILLING - HELLE - CHRISTIANSEN - ROBERTSON — Structural & Civil Engineers

PROJECT: THE WORLD TRADE CENTER | TITLE: CONNECTION DETAIL 767A-N : 768A;C;D: 770A-E | DATE: 9-1-67


REVISIONS
2-19-68
7-17-68

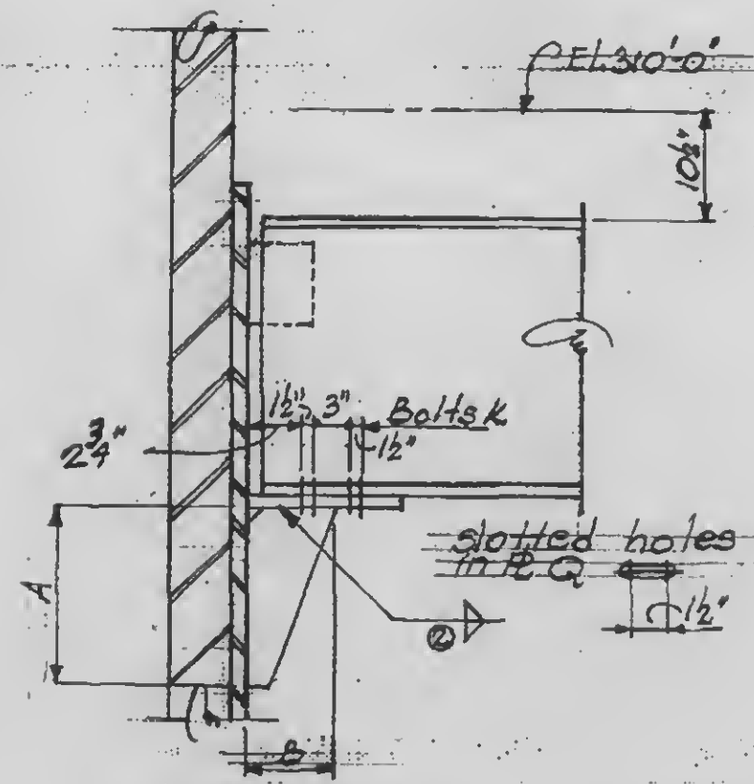

Elevation

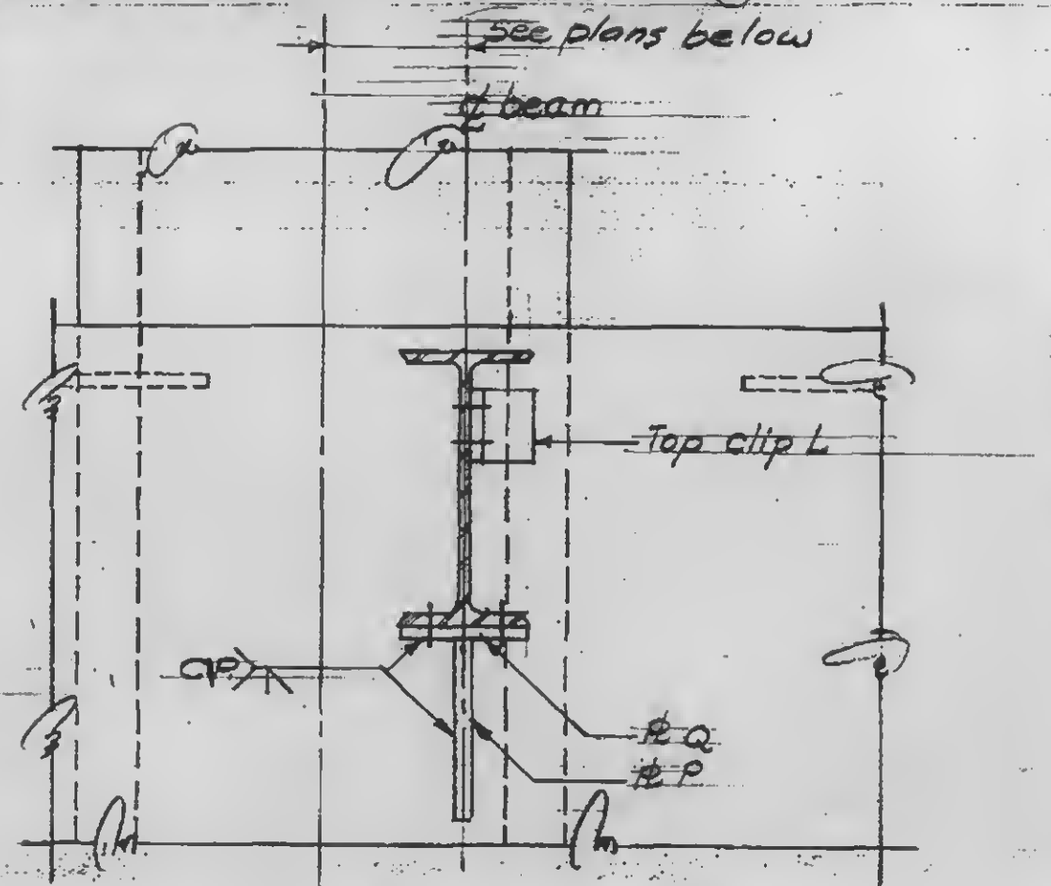

Section a-a

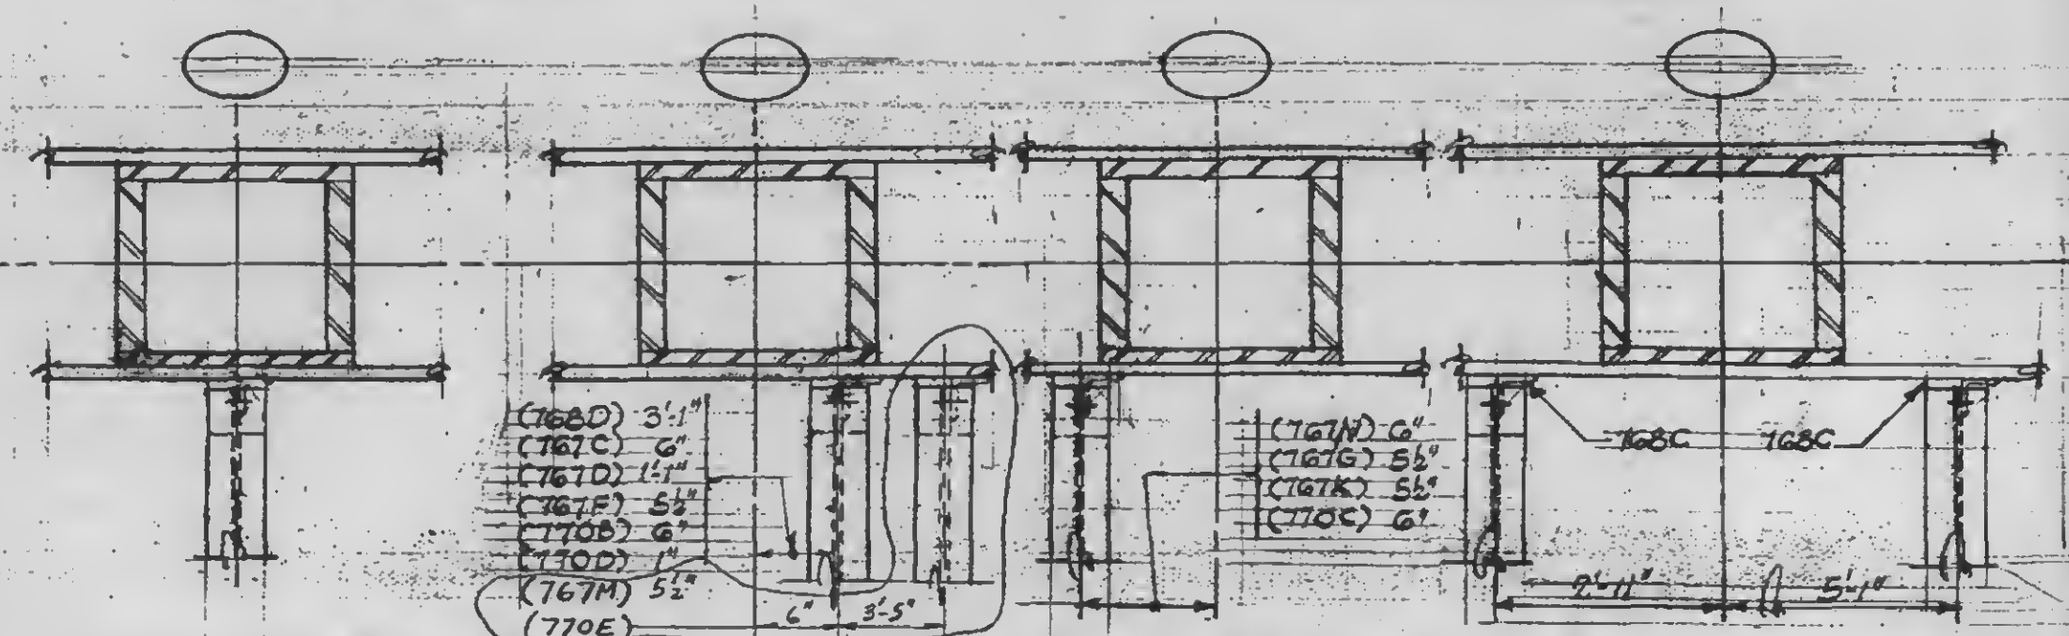

Plan 767A,B,C,D
Plan 770A

Plan 767C,D,F,M
Plan 770B,D,E
Plan 768D

Plan 767N,G,K
Plan 770C

Plan 768C

1-AB3-18

LICENSED PROFESSIONAL ENGINEER — LESLIE E. ROBERTSON — No. 34360 — UNIVERSITY OF THE STATE OF NEW YORK