

SKILLING - HELLE - CHRISTIANSEN - ROBERTSON — Structural & Civil Engineers

PROJECT: THE WORLD TRADE CENTER | TITLE: CONNECTION DETAIL 771 A,B,C,D,E,F,G & H | DATE: 1-10-68

REVISIONS
2-19-68

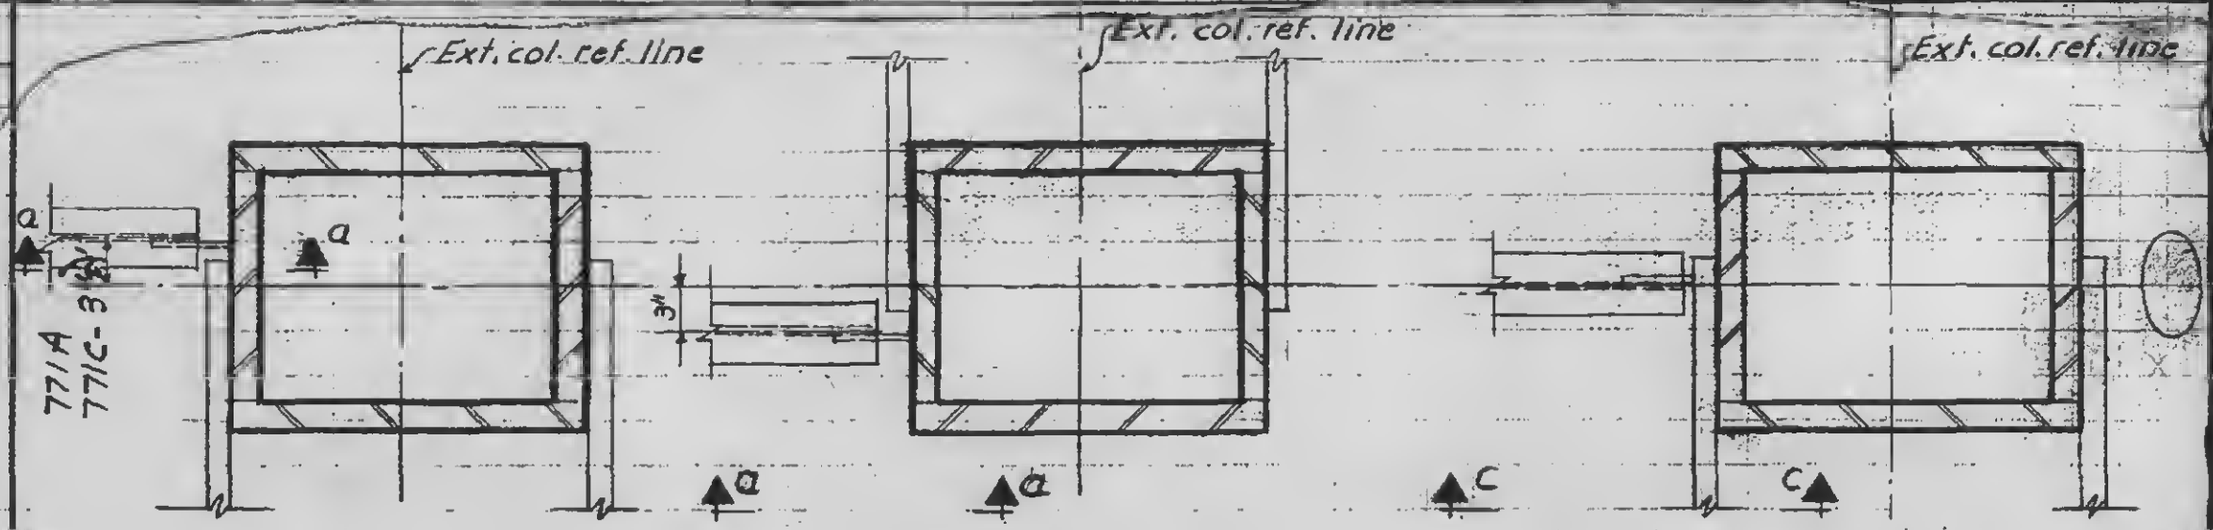


771 A & C — 771 B — 771 D

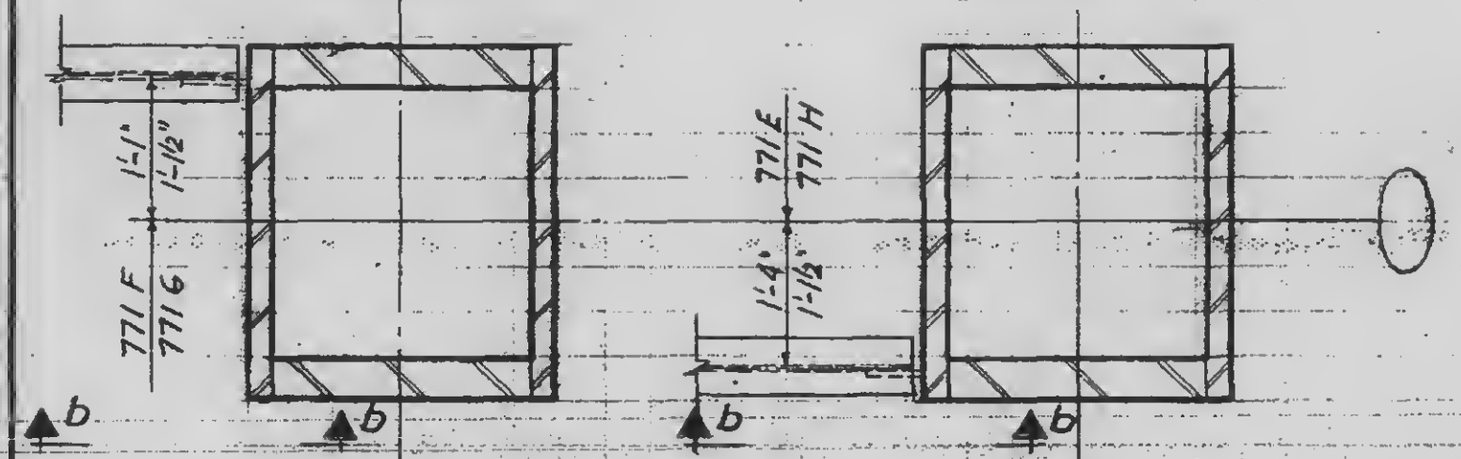

771 F & G — 771 E & H

SCHEDULE	#P	BOLTS L
771 A, B	⅜	4 - ⅞" ϕ
771 C	½	6 - ¾" ϕ
771 D	⅜	4 - 1" ϕ
771 E, F, G, H	⅜	4 - ⅞ ϕ

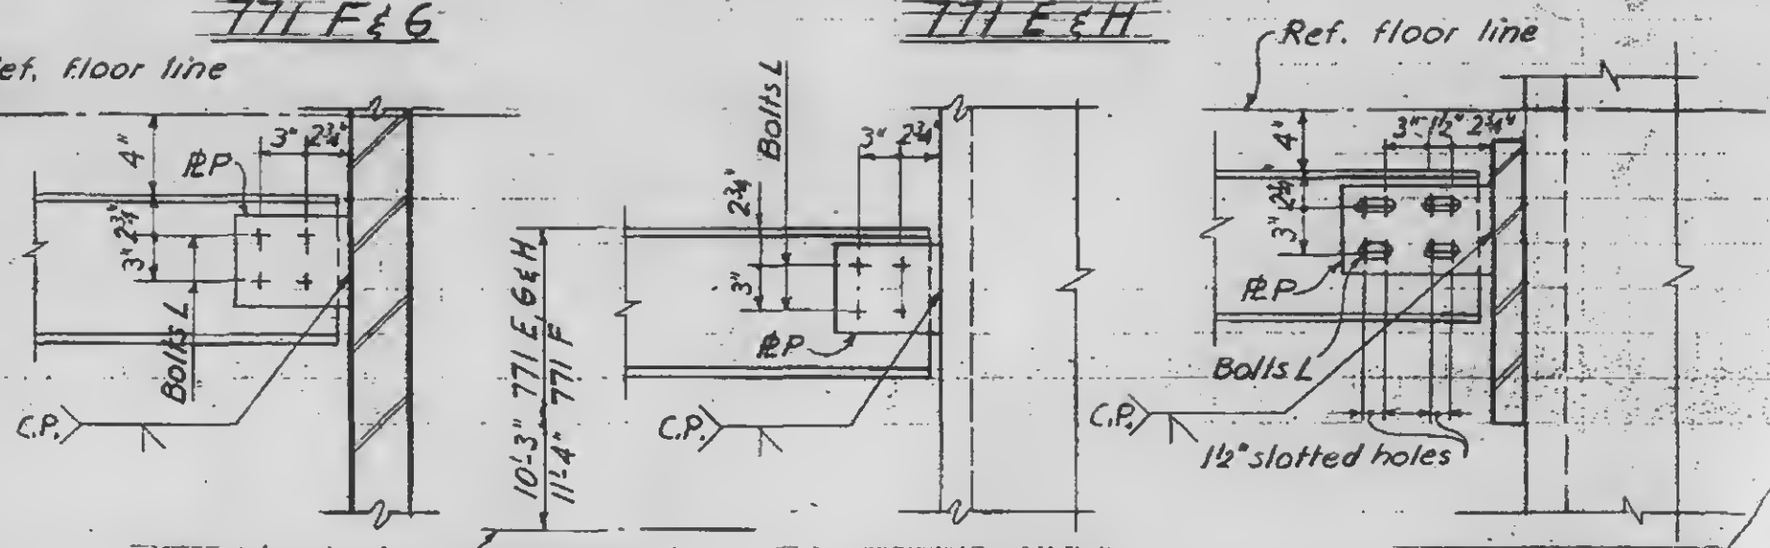

Section a-a — Section b-b — Section c-c

1-AB3-18.2

LICENSED PROFESSIONAL ENGINEER
LESLIE E. ROBERTSON
NEW YORK