

SKILLING - HELLE - CHRISTIANSEN - ROBERTSON — Structural & Civil Engineers

PROJECT: THE WORLD TRADE CENTER | TITLE: CONNECTION DETS. P10, P11, P12, P13, P14, P15, P16, P17 | DATE: 9-1-1967


REVISIONS
1- 1-10-68
2- 2-19-68

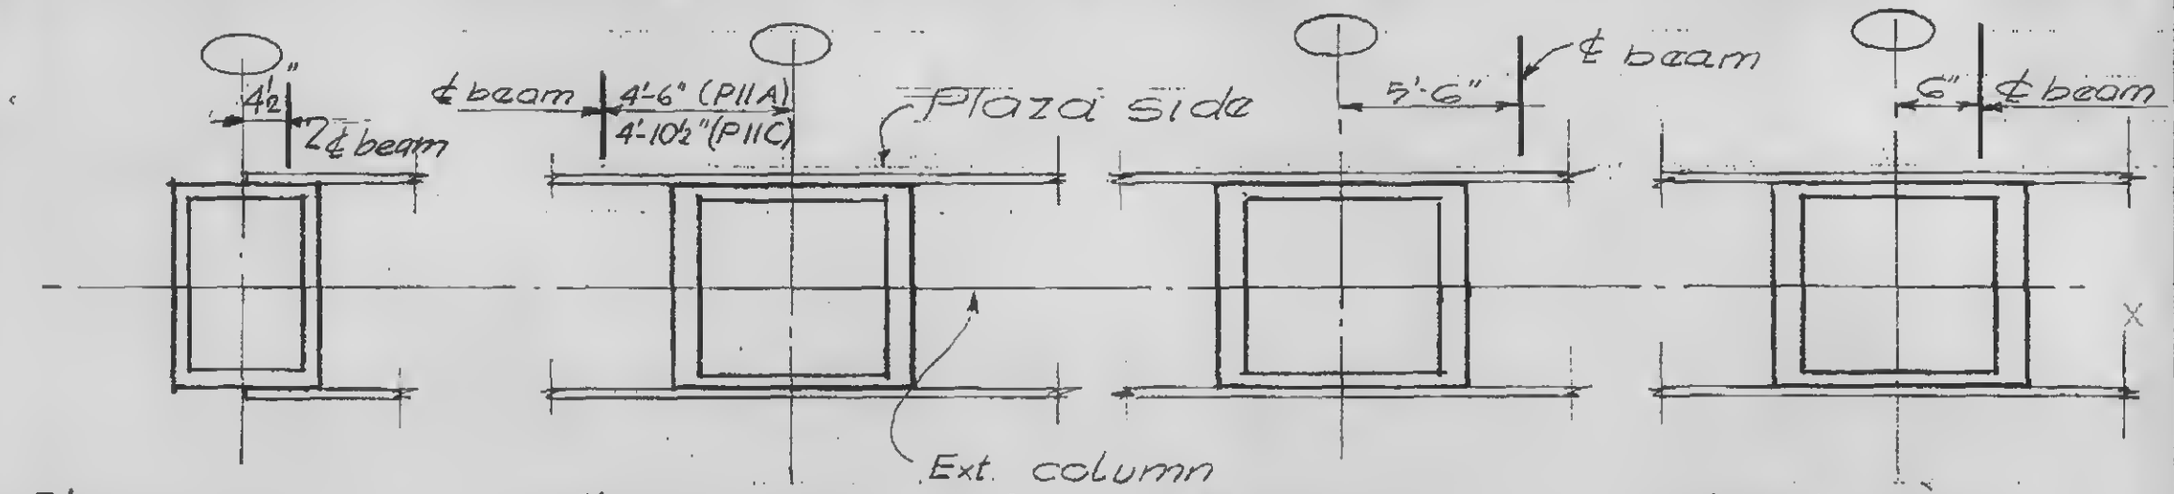

Plan P10A — Plan P11A,C — Plan P11B — Plan P12A

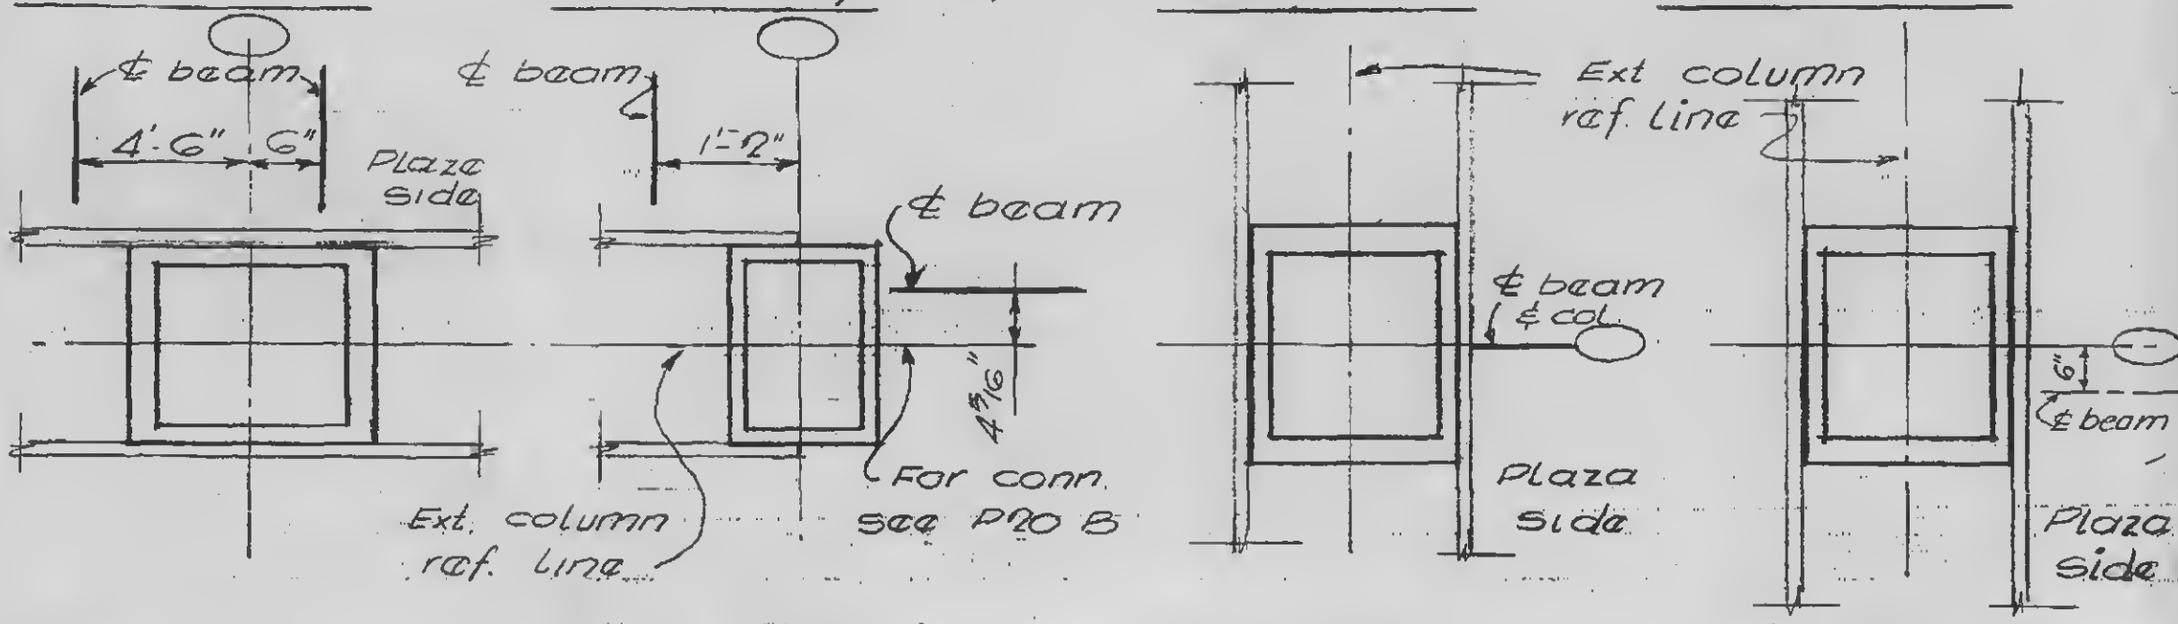

Plan P12B — Plan P13A — Plan P14A,D — Plan P14B

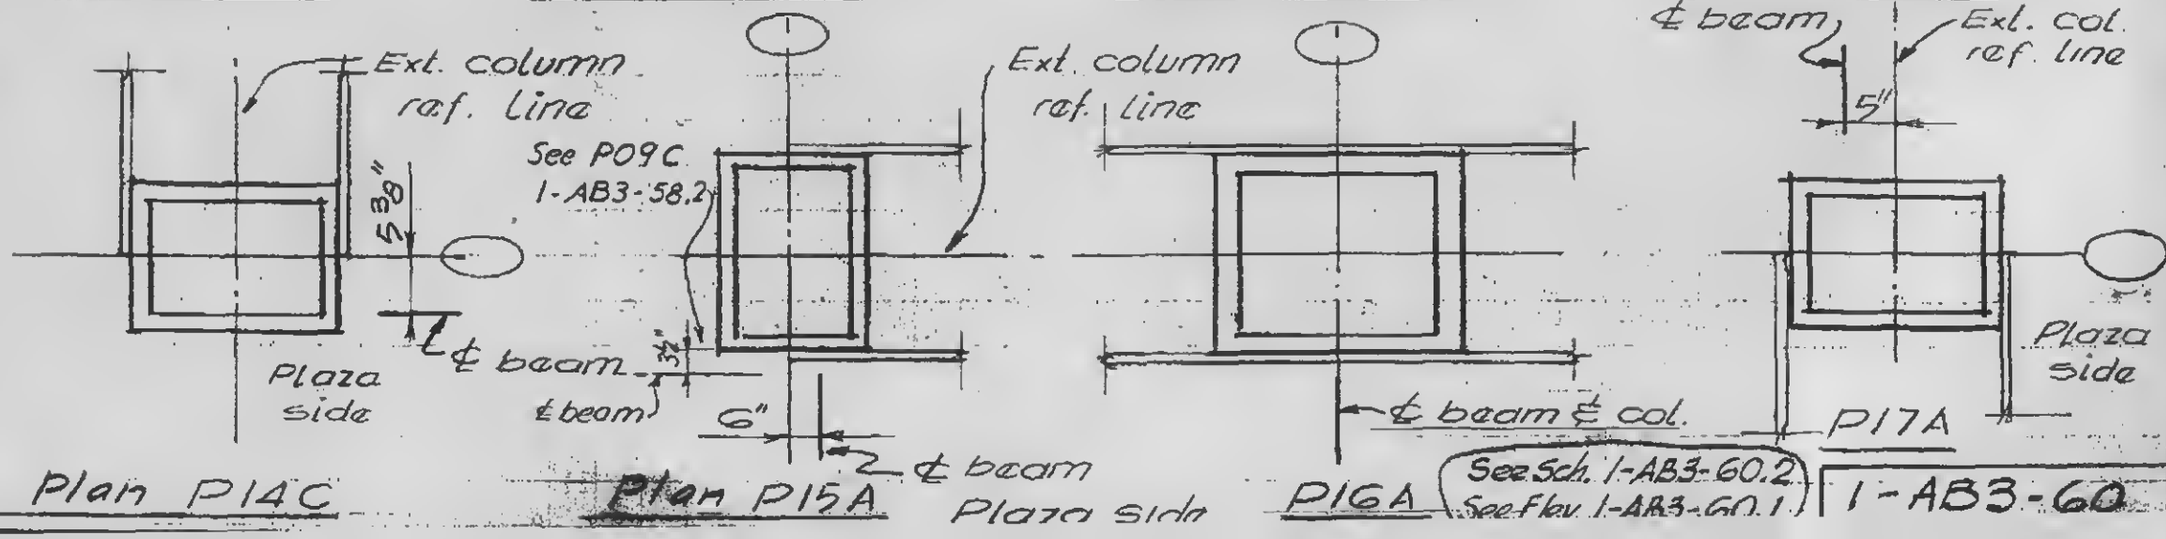

Plan P14C — Plan P15A — P16A — P17A

See Sch. 1-AB3-60.2
See Key 1-AB3-60.1

1-AB3-60

LICENSED PROFESSIONAL ENGINEER — LESLIE E. ROBERTSON — No. 24550 — UNIVERSITY OF THE STATE OF NEW YORK