
WORTHINGTON, SKILLING, HELLE & JACKSON — Civil & Structural Engineers

PROJECT THE WORLD TRADE CENTER | TITLE EXTERIOR WALL - TREE - LEVEL B | DATE 4-7-67


REVISIONS

7-17-67
7-28-67

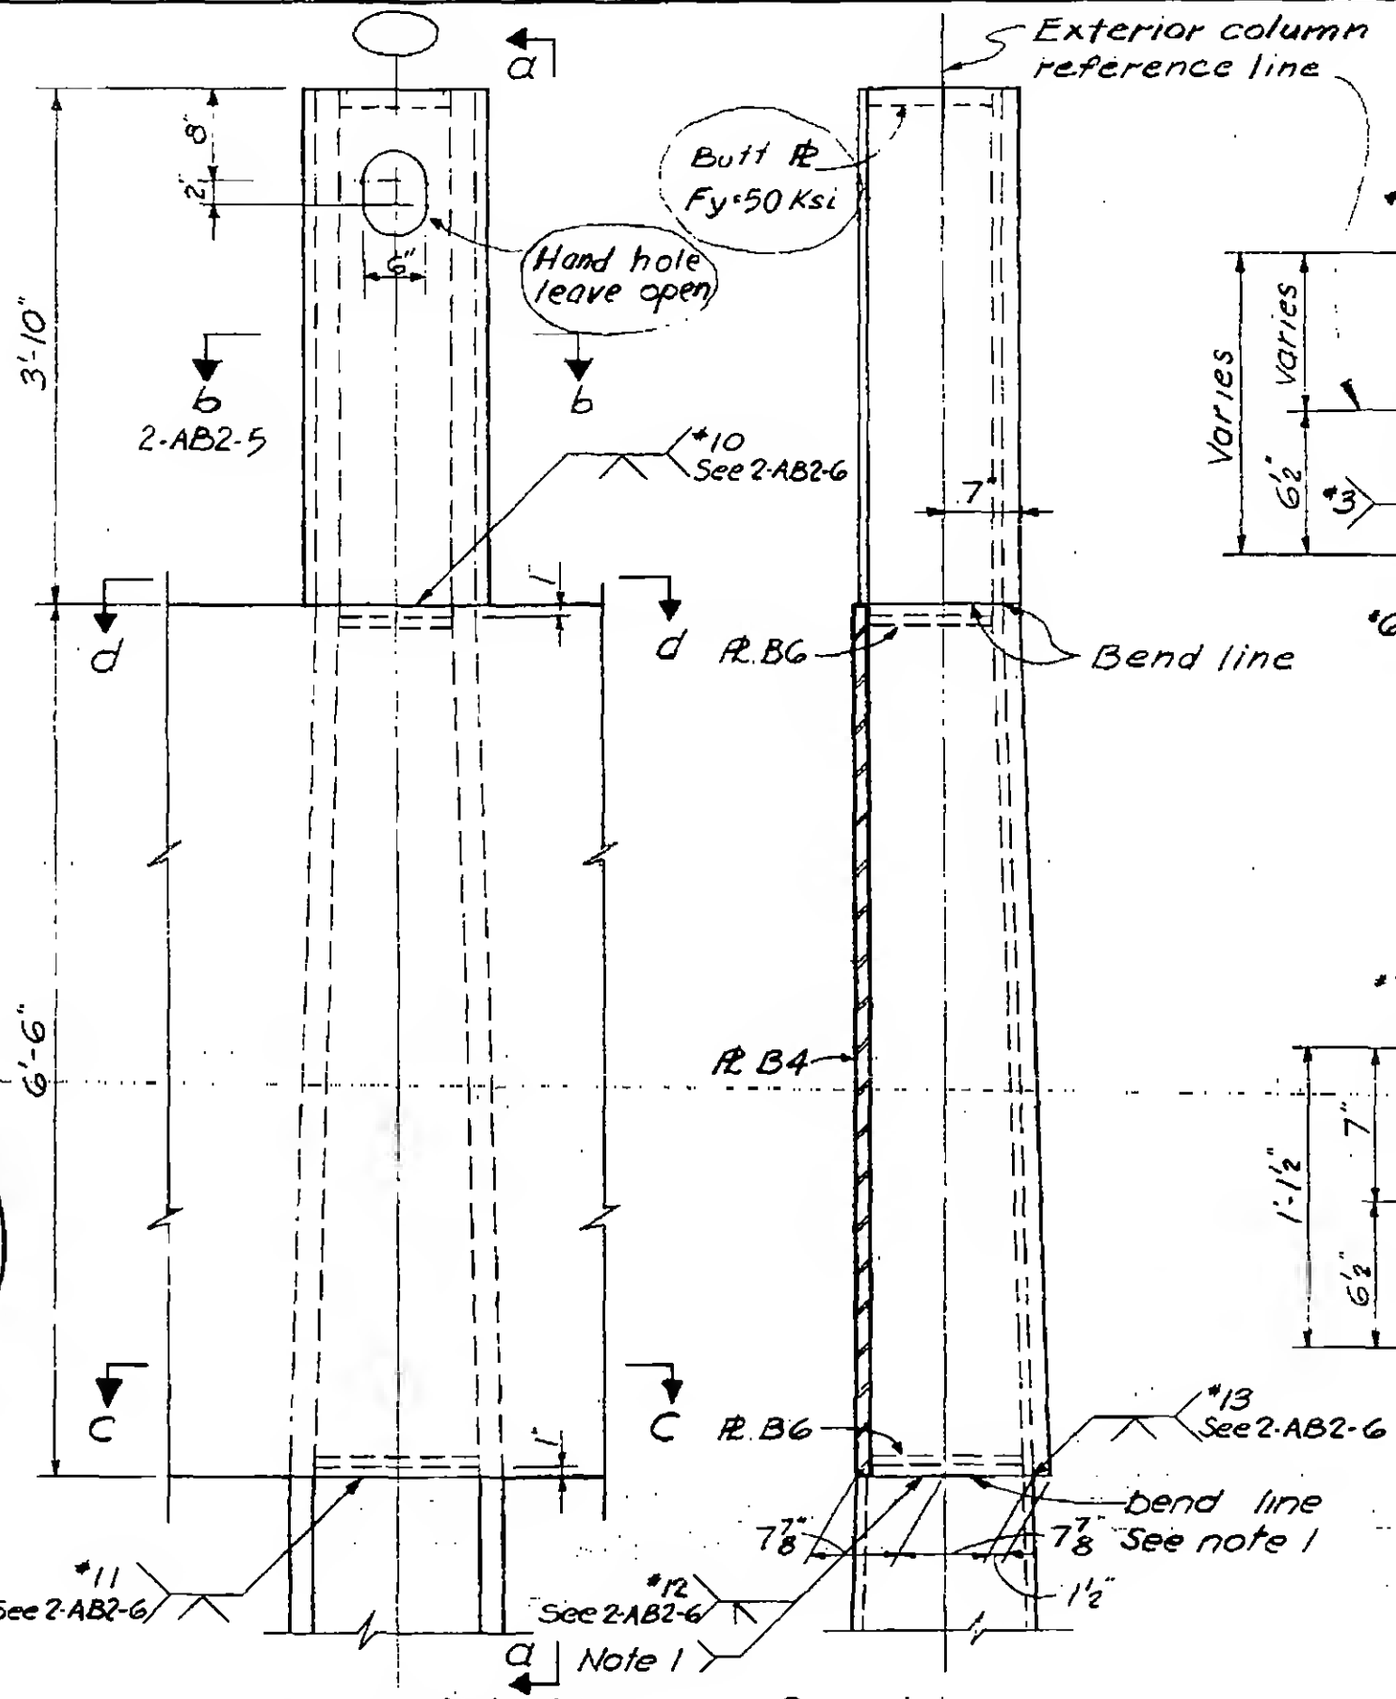


Elevation

Section a-a

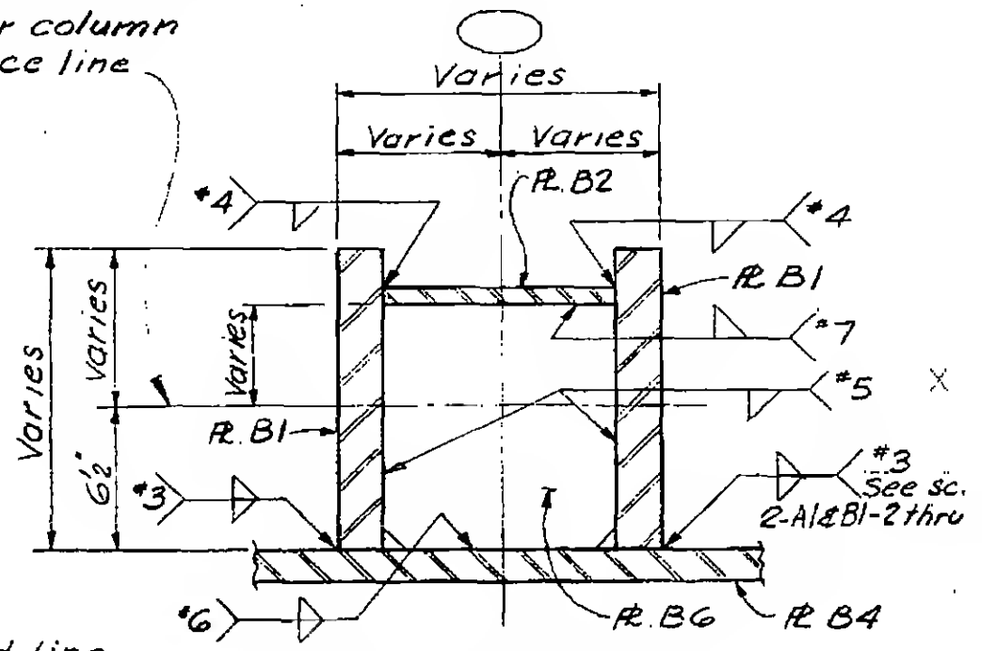

Section C-C

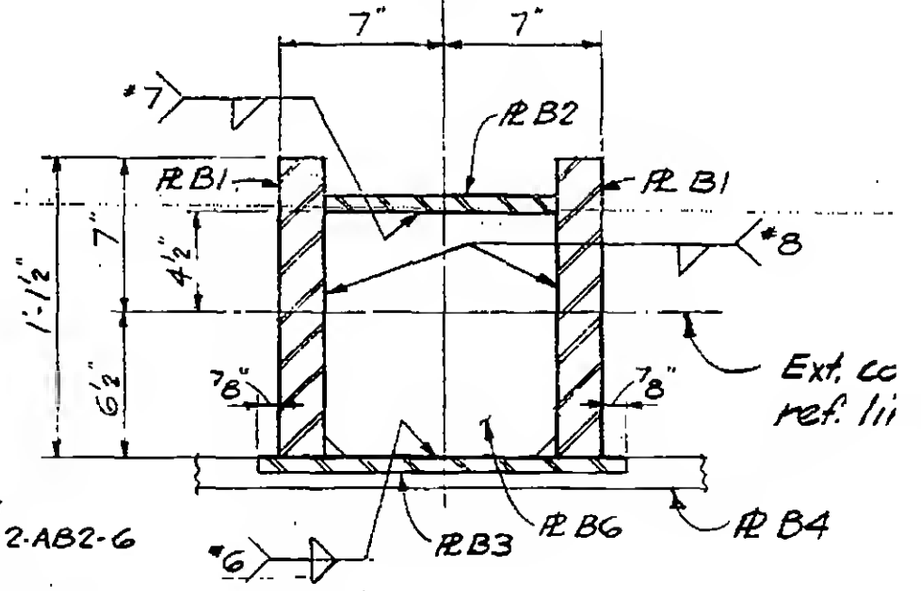

Section d-d

Note 1.- At Fabricators option, PL B1 and PL C1 may be furnished as one plate and weld # 12 omitted.

2-AB2-4

LICENSED PROFESSIONAL ENGINEER — LESLIE E. ROBERTSON — No. 34360 — STATE OF NEW YORK