
WORTHINGTON, SKILLING, HELLE & JACKSON — Civil & Structural Engineers

PROJECT: THE WORLD TRADE CENTER | TITLE: EXTERIOR WALL-TREE-LEVEL E | DATE: 4-7-67

REVISIONS

12-18-67

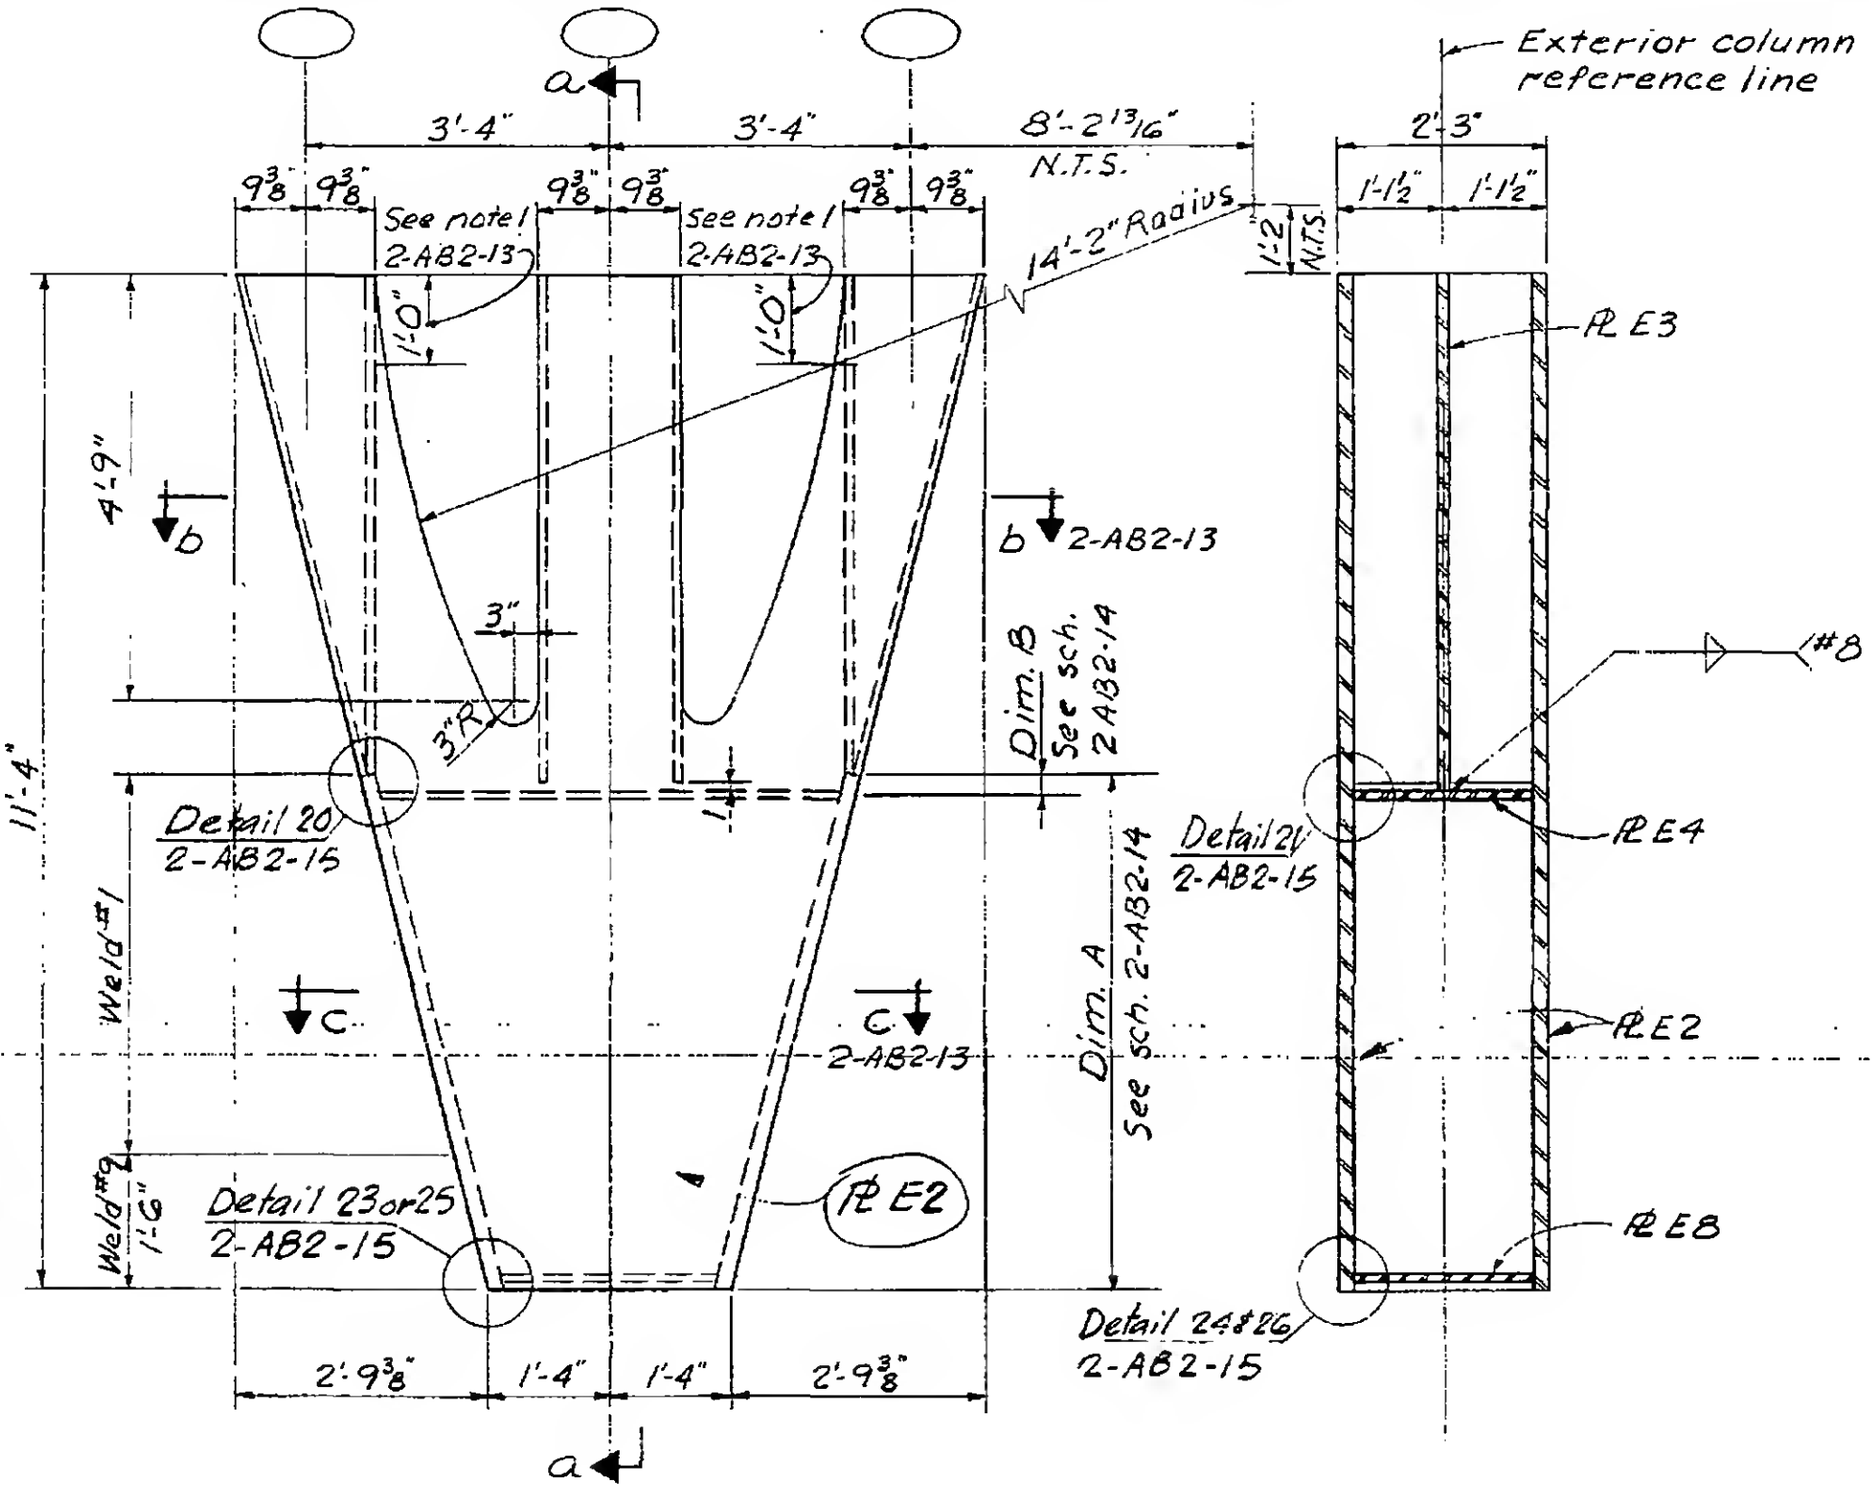

Section a-a

2-AB2-12