
WORTHINGTON, SKILLING, HELLE & JACKSON — Civil & Structural Engineers

PROJECT THE WORLD TRADE CENTER | TITLE EXTERIOR WALL-TREE - LEVEL E | DATE 4-7-67


REVISIONS

Note: For welds #1 thru #4, #8 & #9 see 2-AB2-14
For welds #5 thru #7 see Sch. 2-A1 & B1-2 thru 13

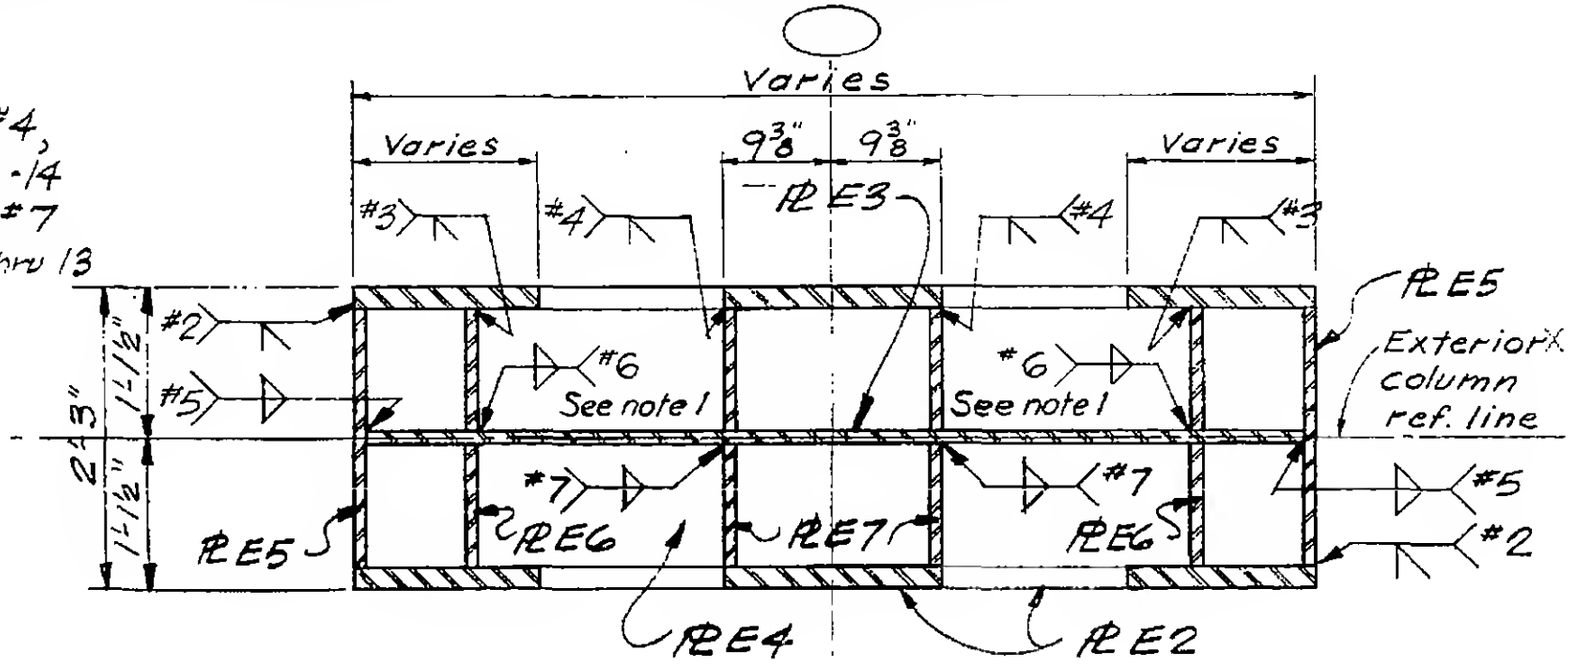

Section b-b

Note 1
Double bevel complete penetration groove weld 12" long at top.

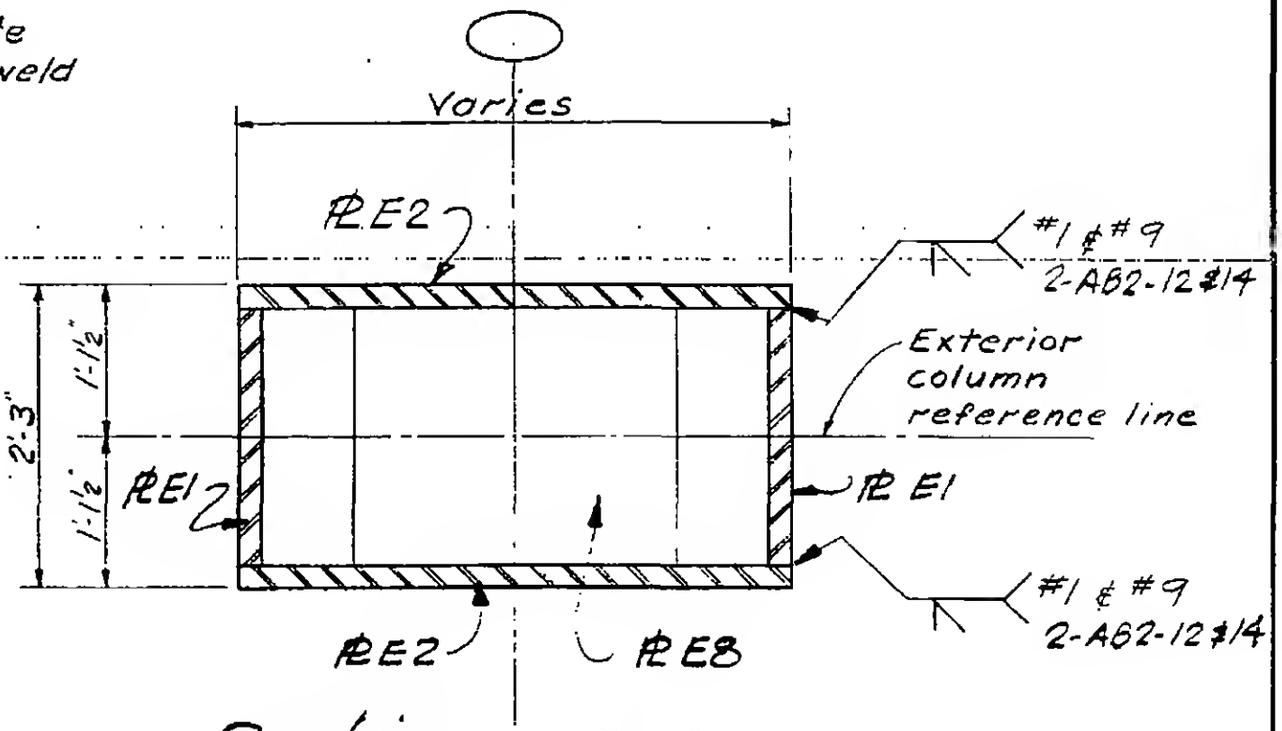

Section C-C

LICENSED PROFESSIONAL ENGINEER
LESLIE E. ROBERTSON
No. 34360
UNIVERSITY OF THE STATE OF NEW YORK

2-AB2-13