
N, SKILLING, HELLE & JACKSON — Civil & Structural Engineers

RLD TRADE CENTER | TITLE EXTERIOR WALL-TREE - LEVEL E | DATE 4-7-67

welds #1 thru #4,
& #9 see 2-AB2-14
welds #5 thru #7
sch. 2-A1&B1-2 thru 13

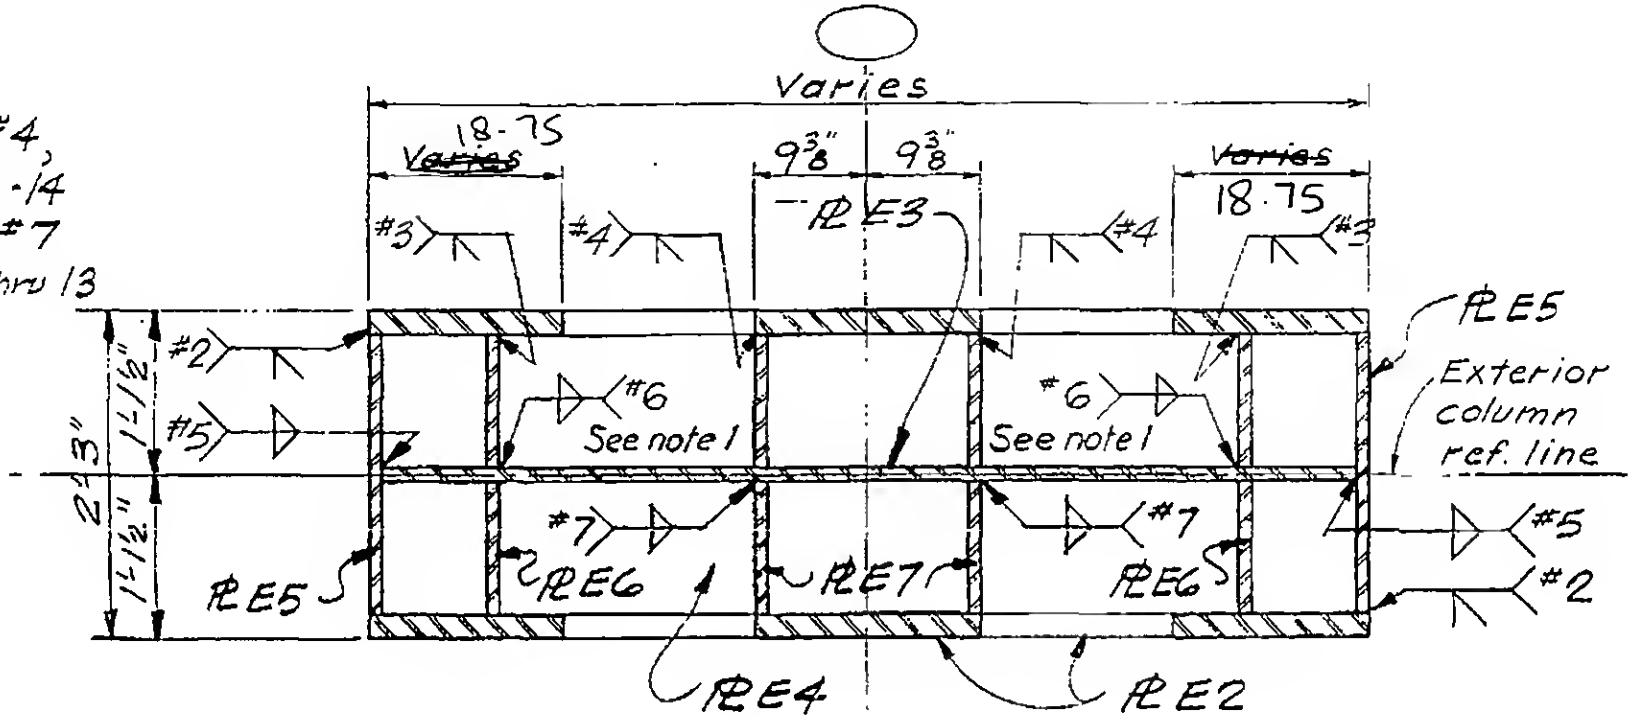

Section b-b

Note 1
Double bevel complete penetration groove weld 12" long at top.

