
WORTHINGTON, SKILLING, HELLE & JACKSON — Civil & Structural Engineers

PROJECT: THE WORLD TRADE CENTER | TITLE: EXTERIOR WALL-TREE-CORNER PANEL ELEVATIONS | DATE: 4-7-67

REVISIONS

7-25-67

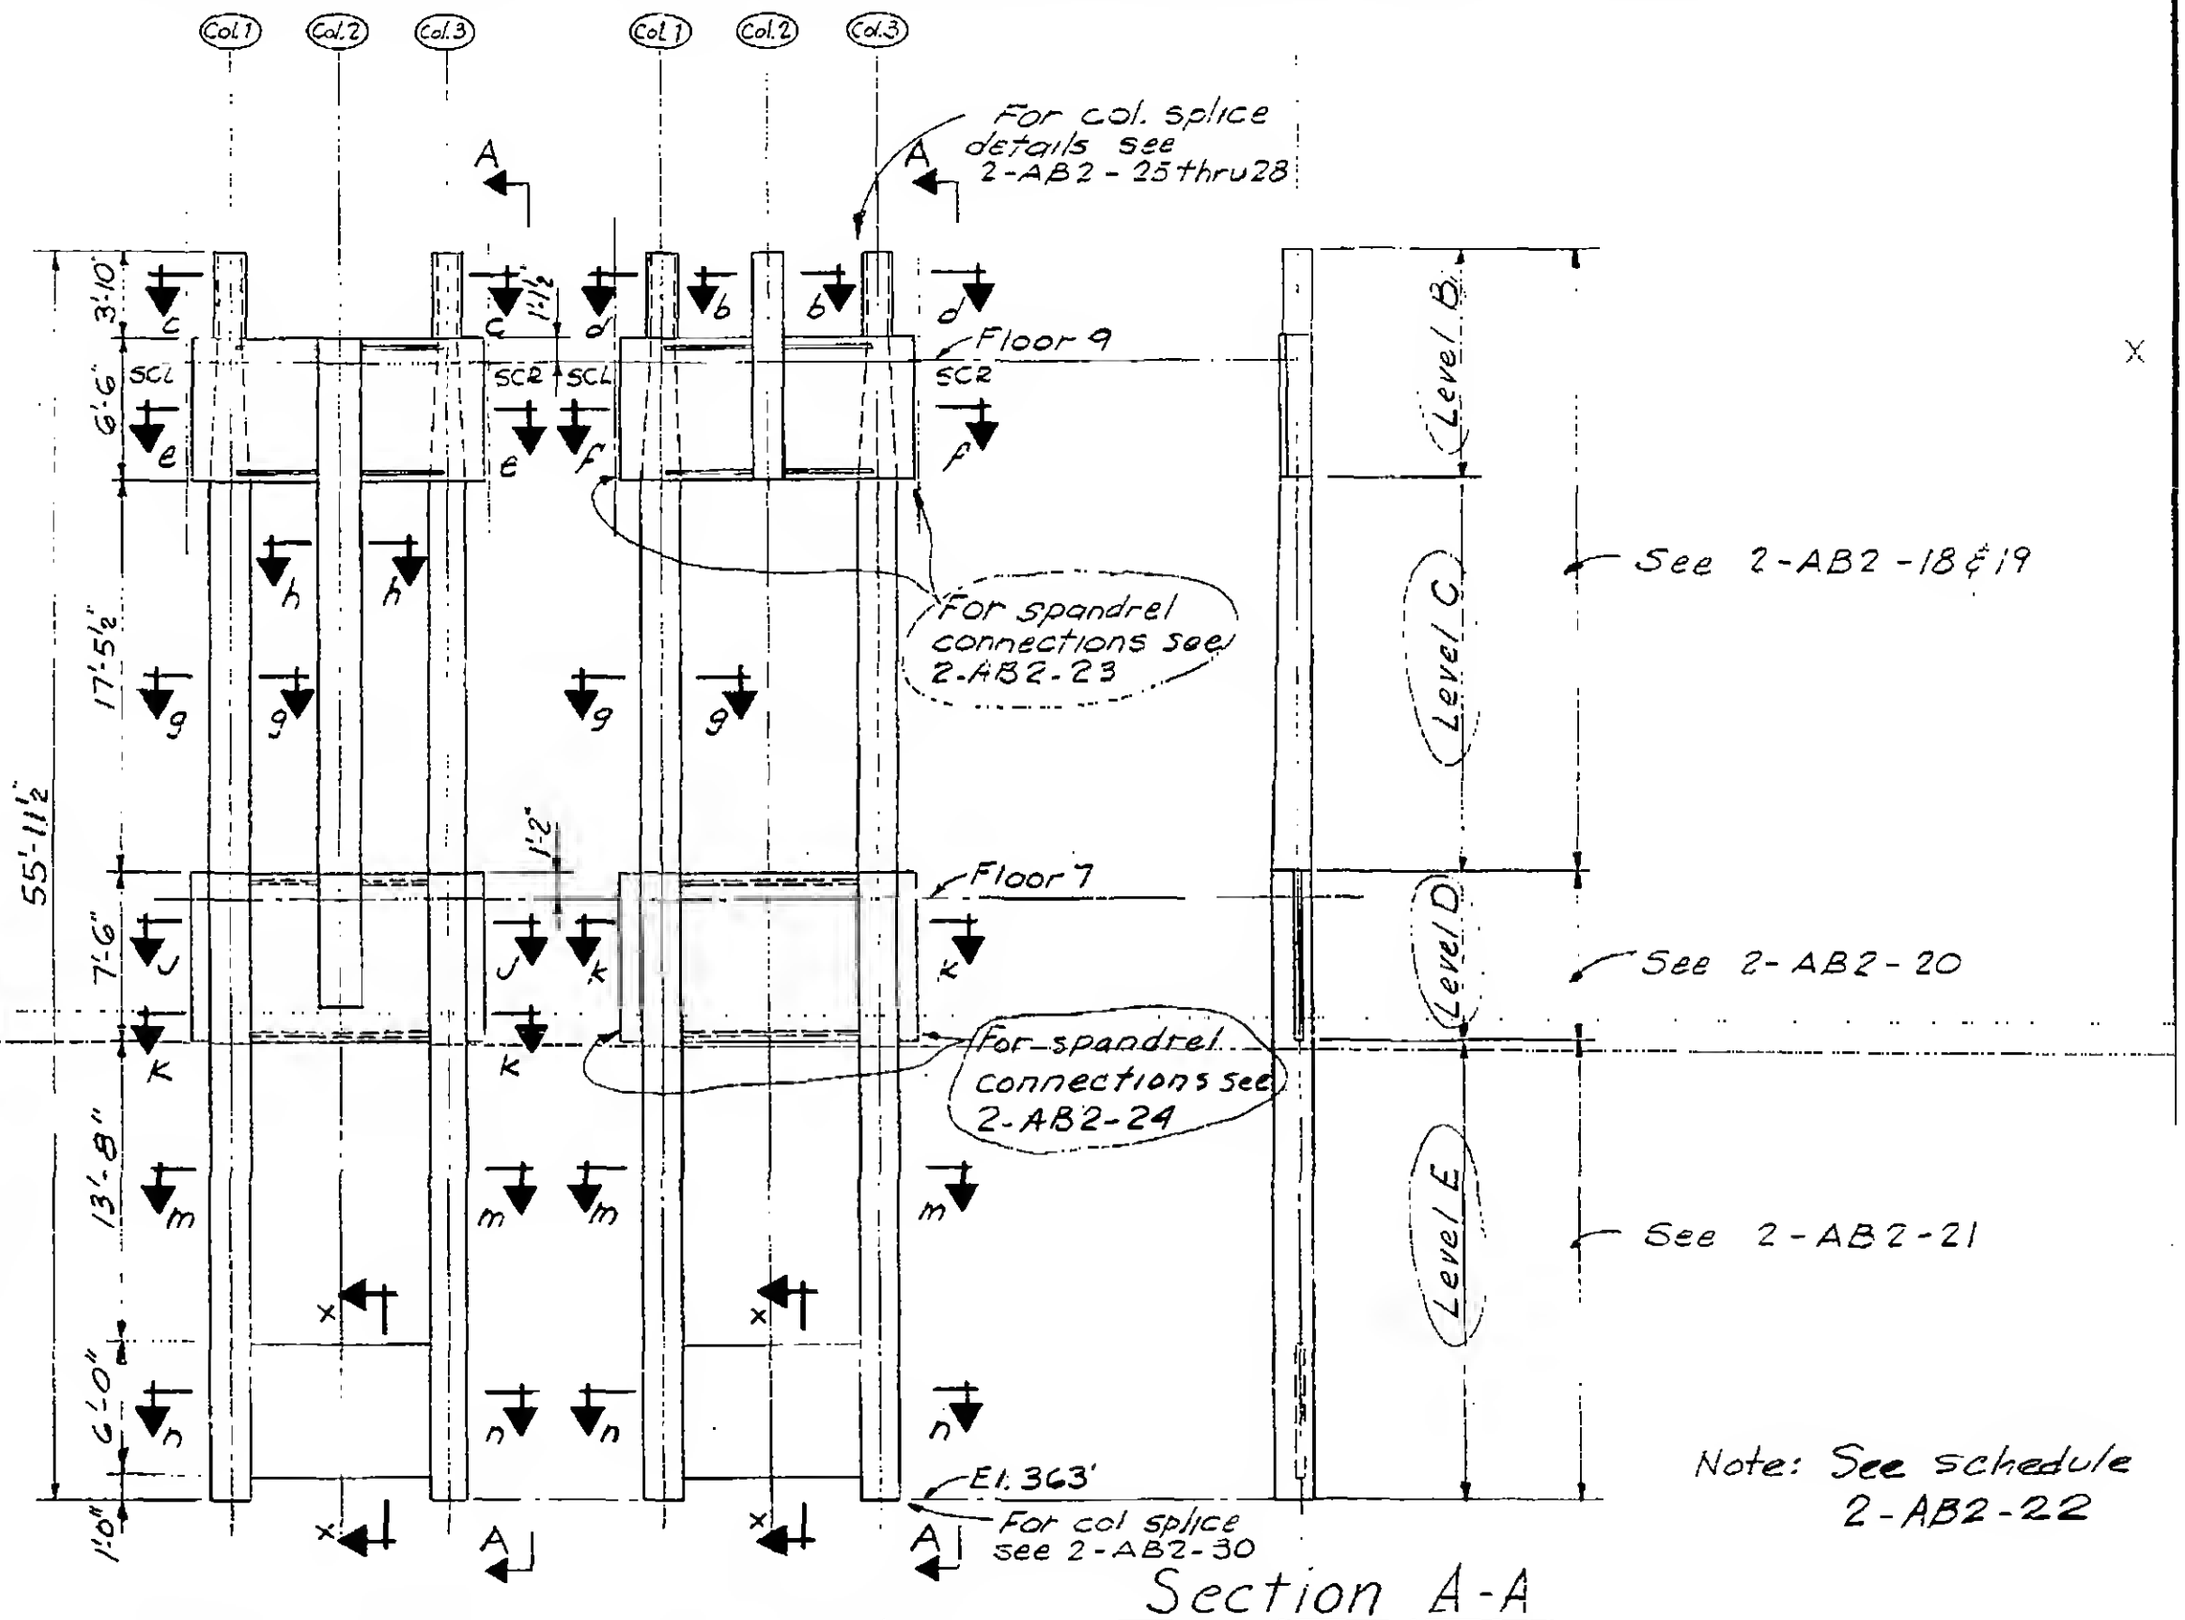

Section A-A

Panels 100A & 300A
100B & 300B

Panels 200A & 400A
200B & 400B

LICENSED PROFESSIONAL ENGINEER
LESLIE E. ROBERTSON
No. 34360
UNIVERSITY OF THE STATE OF NEW YORK

2-AB2-17