
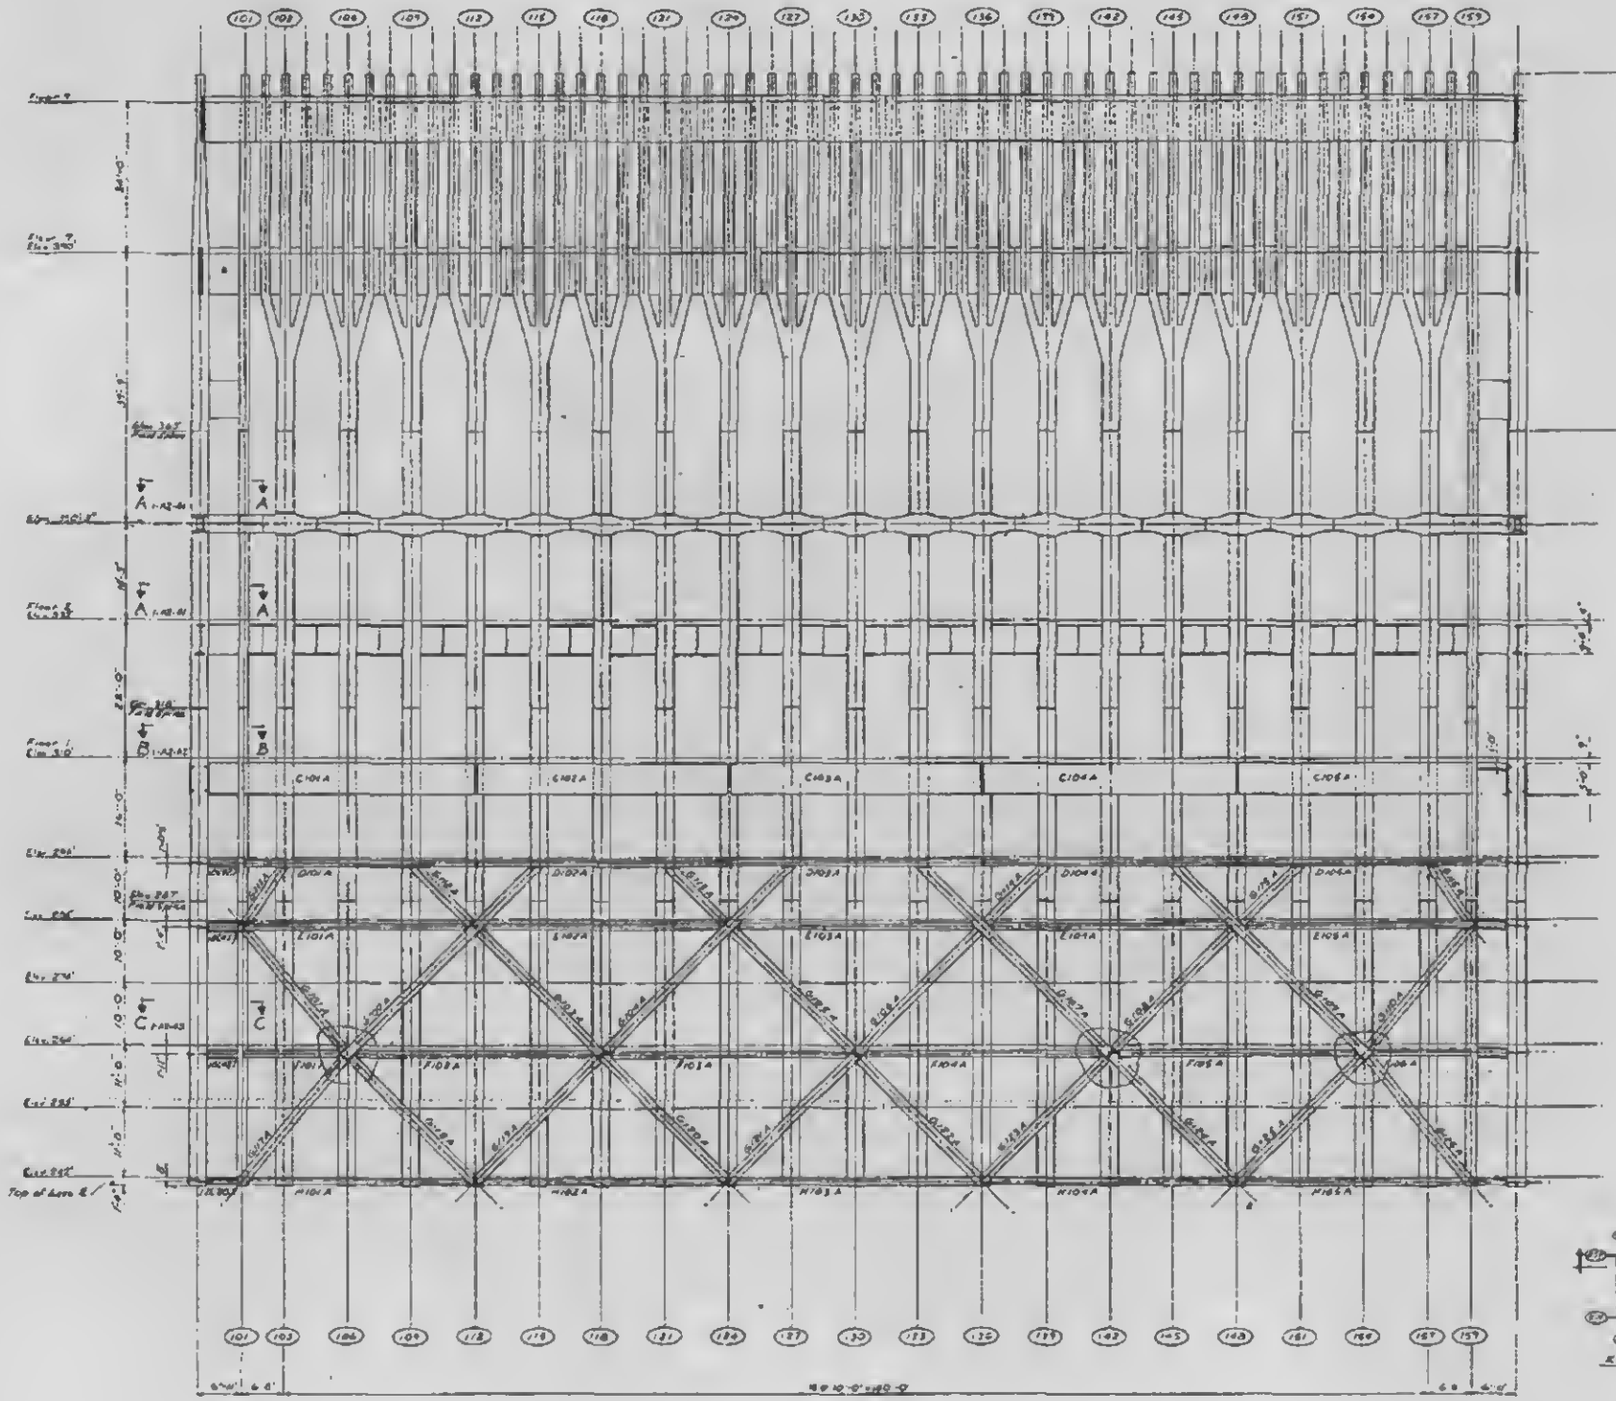


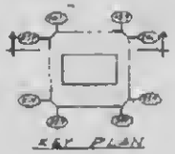

NORTH

Note:
See Drawing Book I Section A2 for Legend, Symbols & Notes pertaining to Structural Elements

4-7-67

X

THE WORLD TRADE CENTER
THE PORT OF NEW YORK AUTHORITY

EXTERIOR WALL
TO FLOOR 9
ELEVATION WALL 100

3-13-66

SA-125