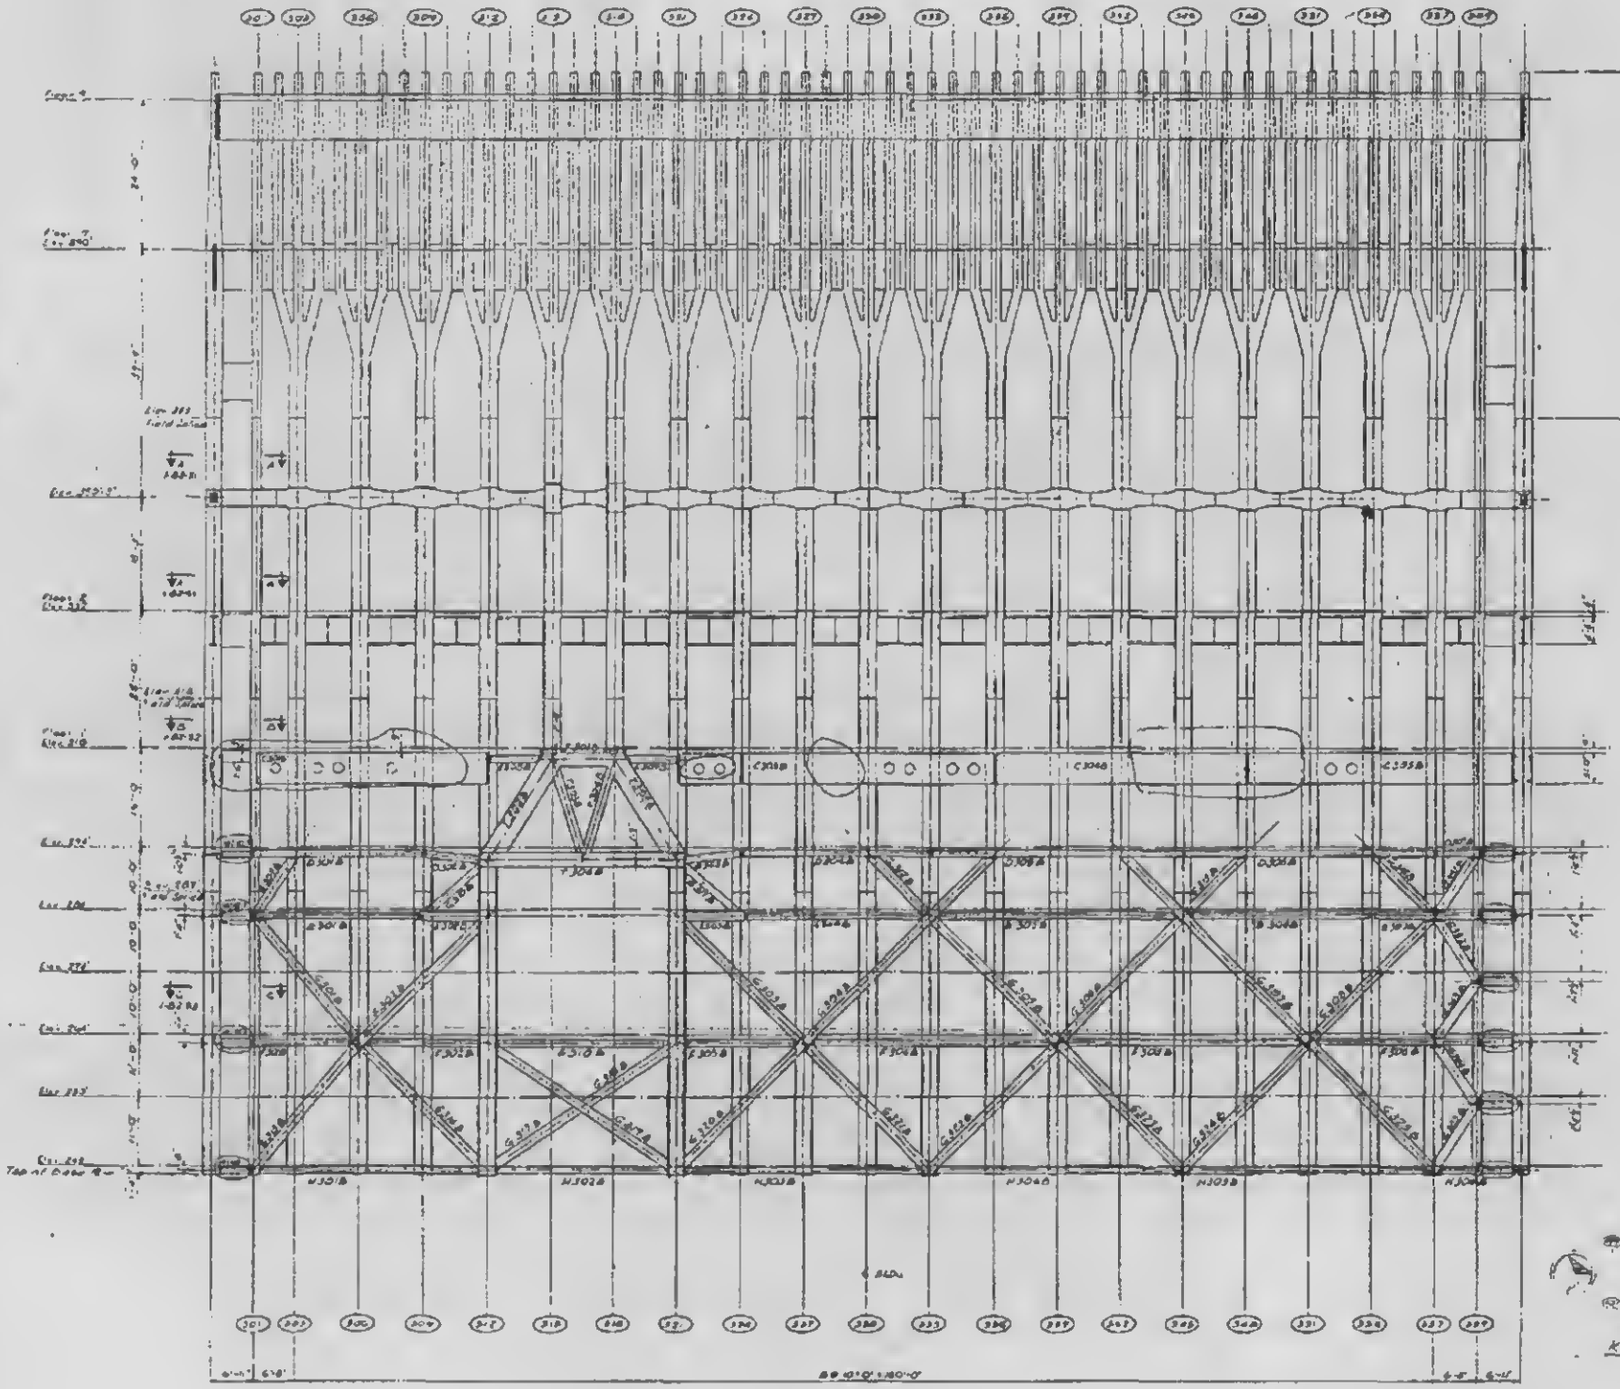


Note: See Drawing Book 1, Section B-5 for column, spandrel, bracing & misc. schedules and details.


KEY PLAN

THE WORLD TRADE CENTER
THE PORT OF NEW YORK AUTHORITY

EXTERIOR WALL TO FLOOR 9 ELEVATION WALL 300

53-127