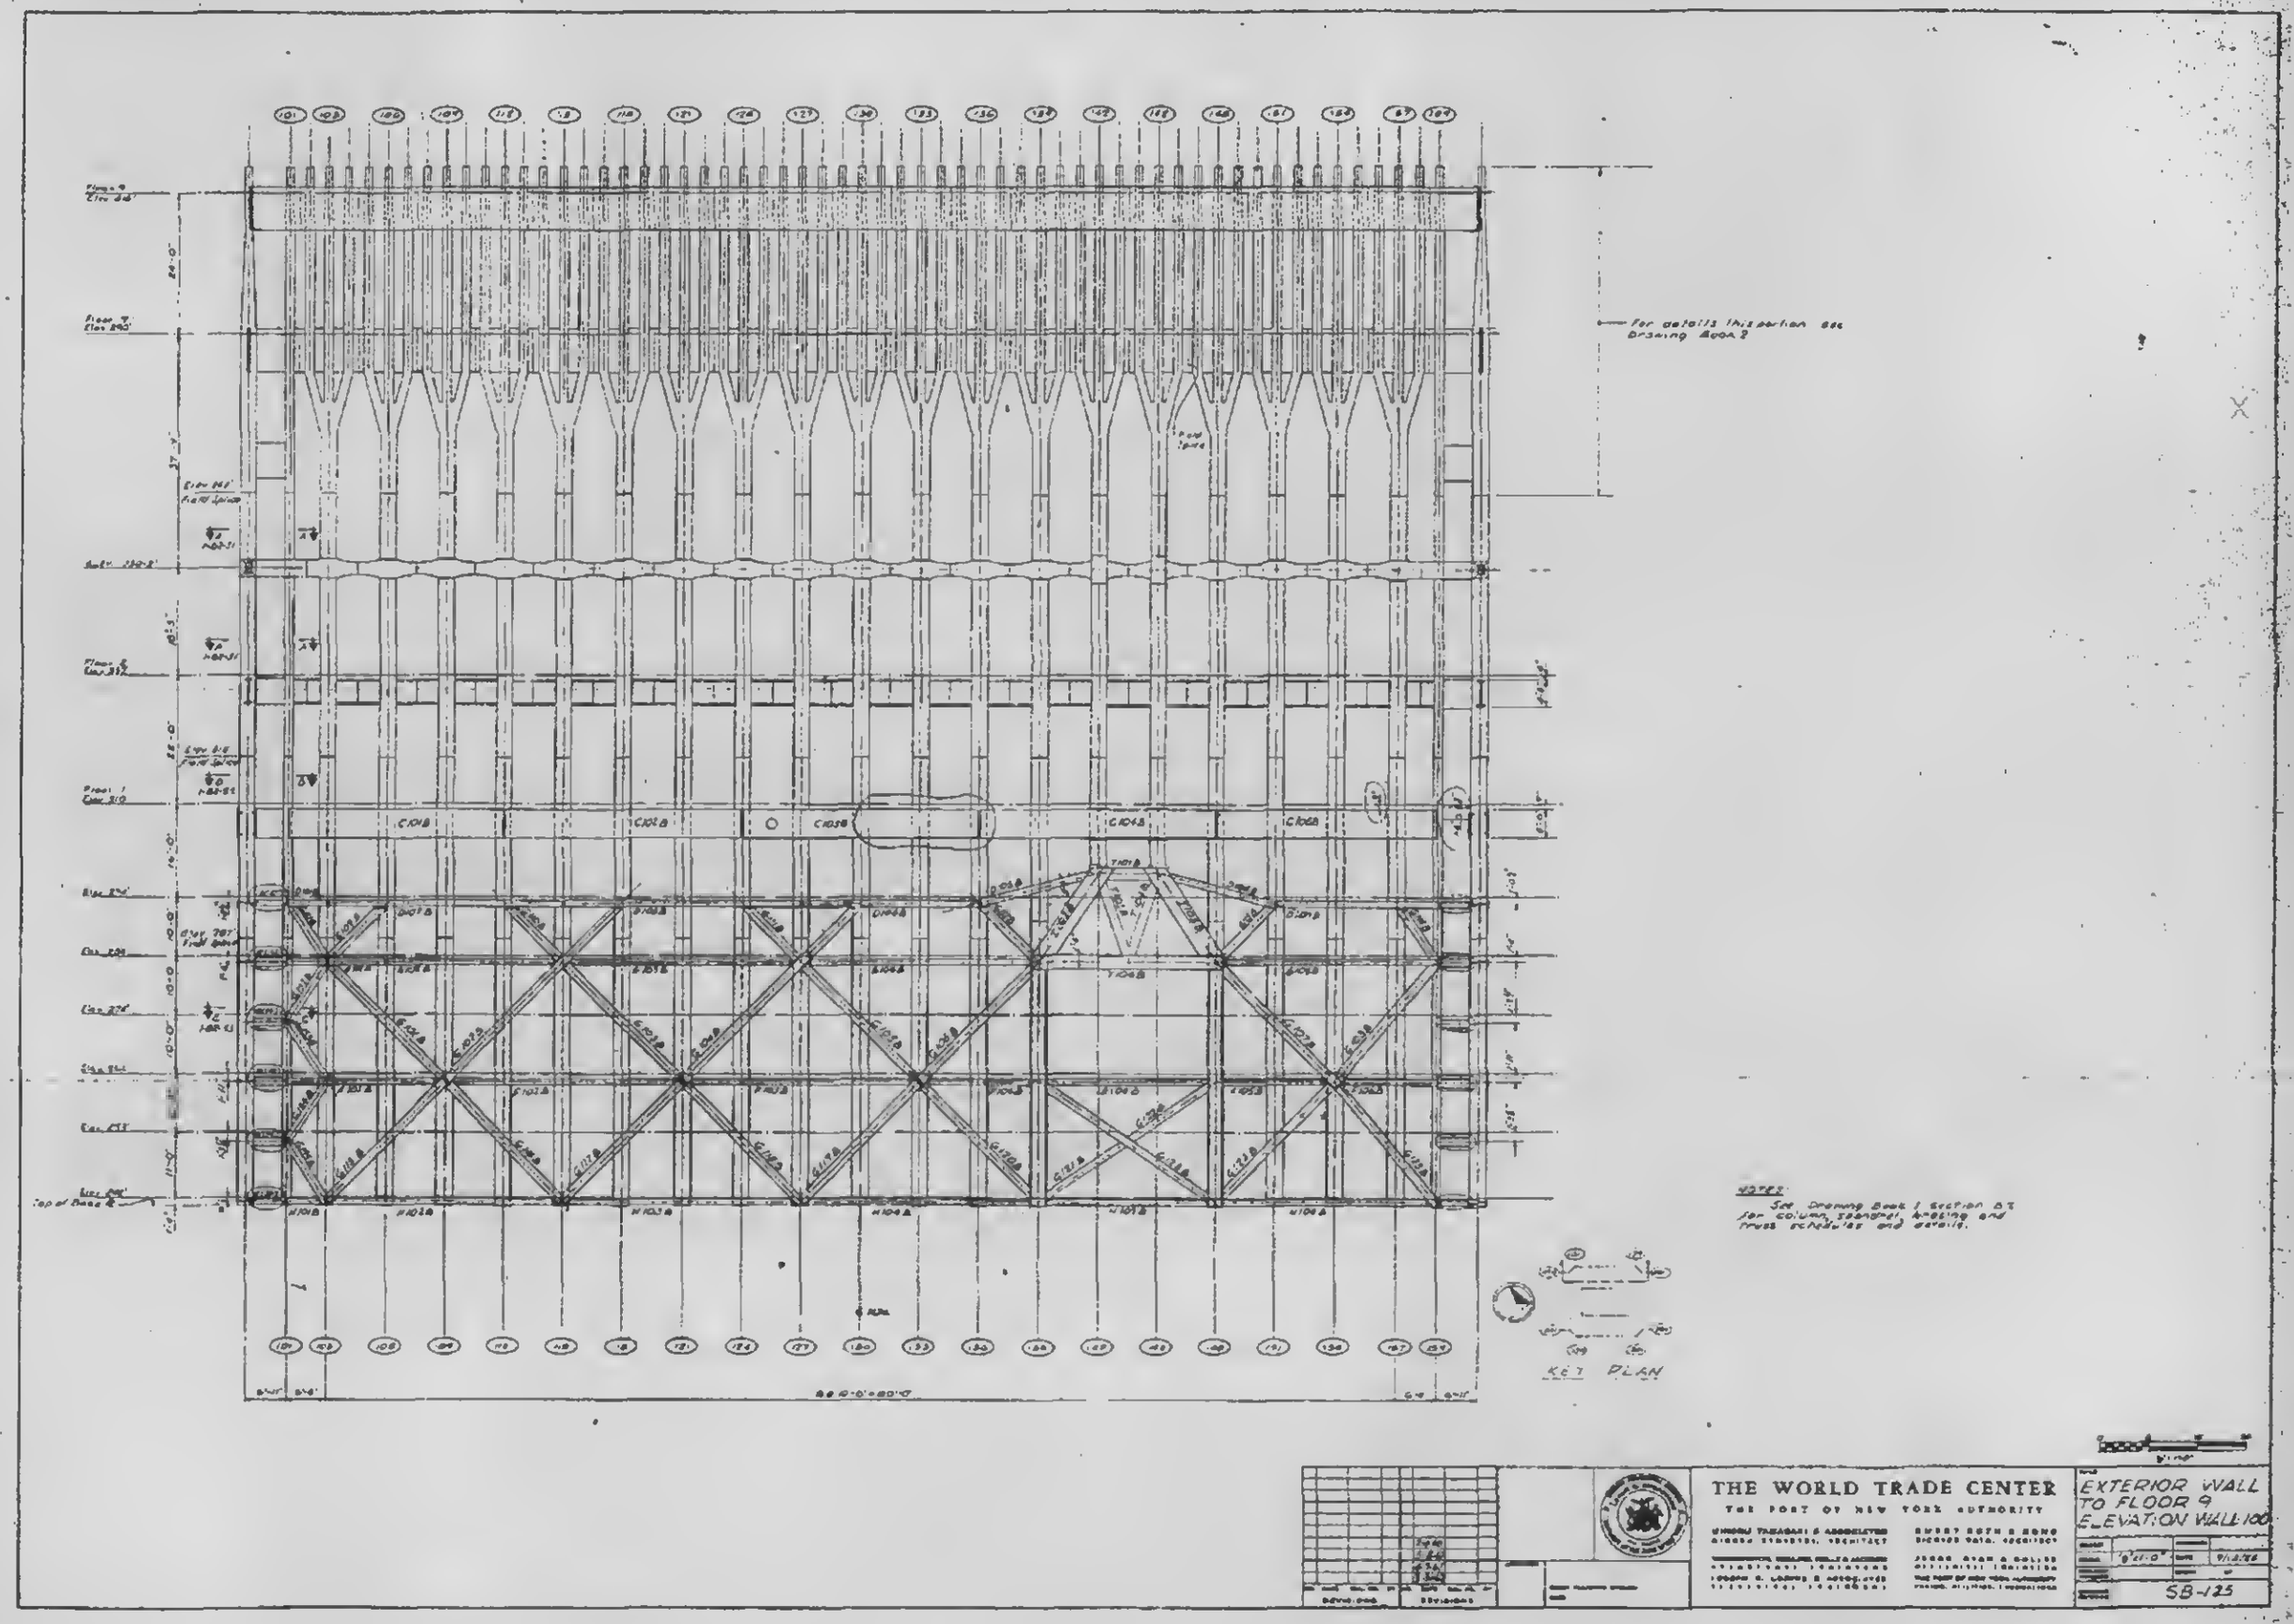
For details this portion see Drawing Book 2
KEY PLAN
NOTES:
See Drawing Book 1 Section B3 for column, spandrel, bracing and truss schedules and details.
THE WORLD TRADE CENTER
THE PORT OF NEW YORK AUTHORITY
EXTERIOR WALL TO FLOOR 9 ELEVATION WALL 100
SB-125