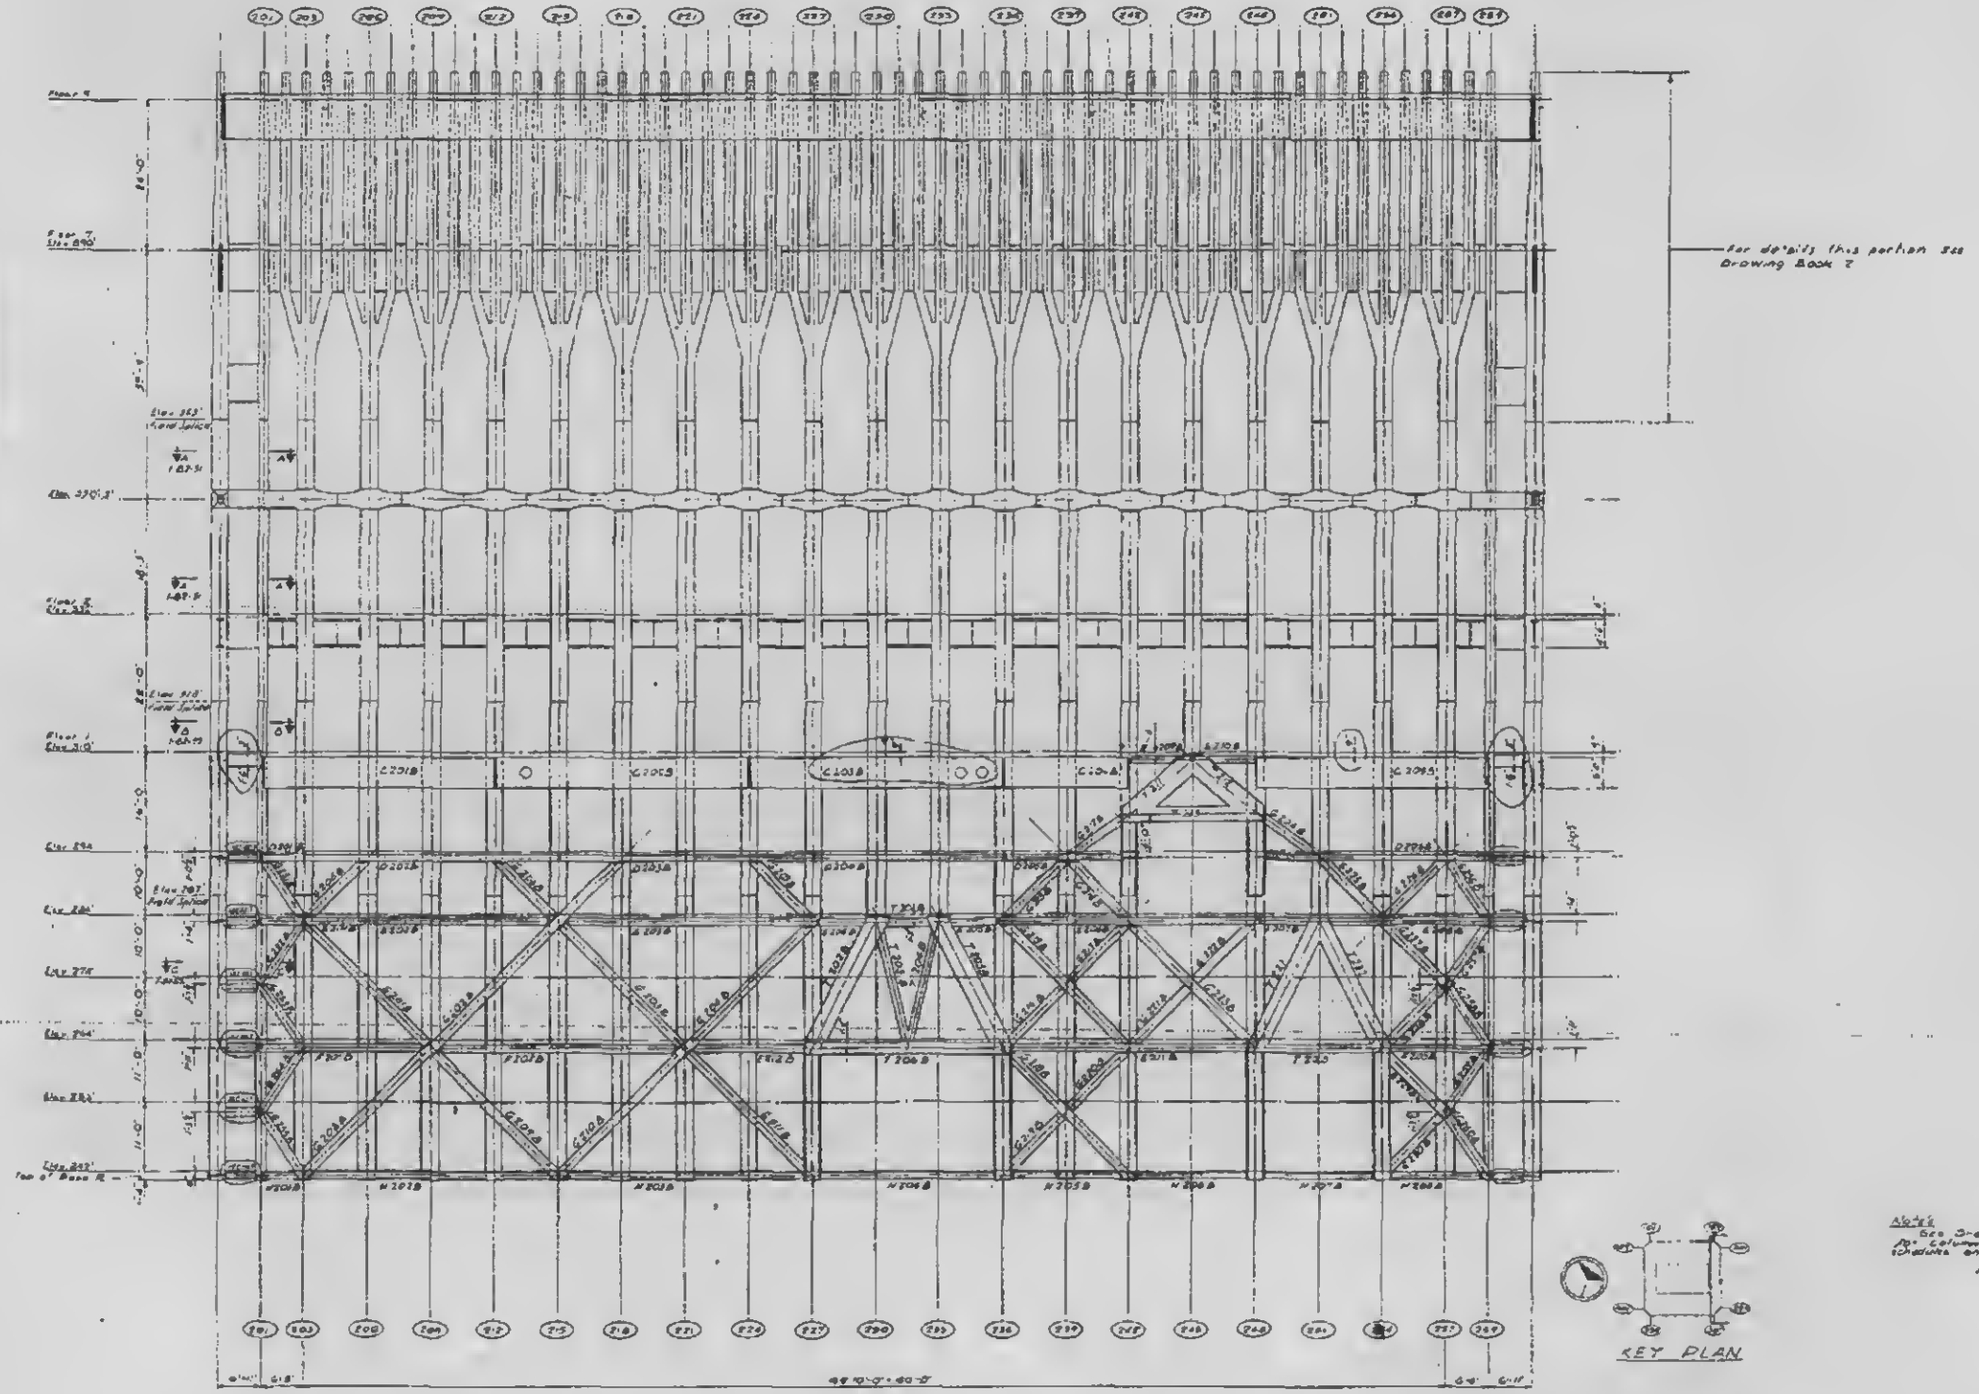


KEY PLAN

Note:
See Drawing Book 1 Section 3.2
for Columns, Secondary Framing and Floor Construction and Details

THE WORLD TRADE CENTER
THE PORT OF NEW YORK AUTHORITY

EXTERIOR WALL TO FLOOR 9 ELEVATION WAL 200

SS-126