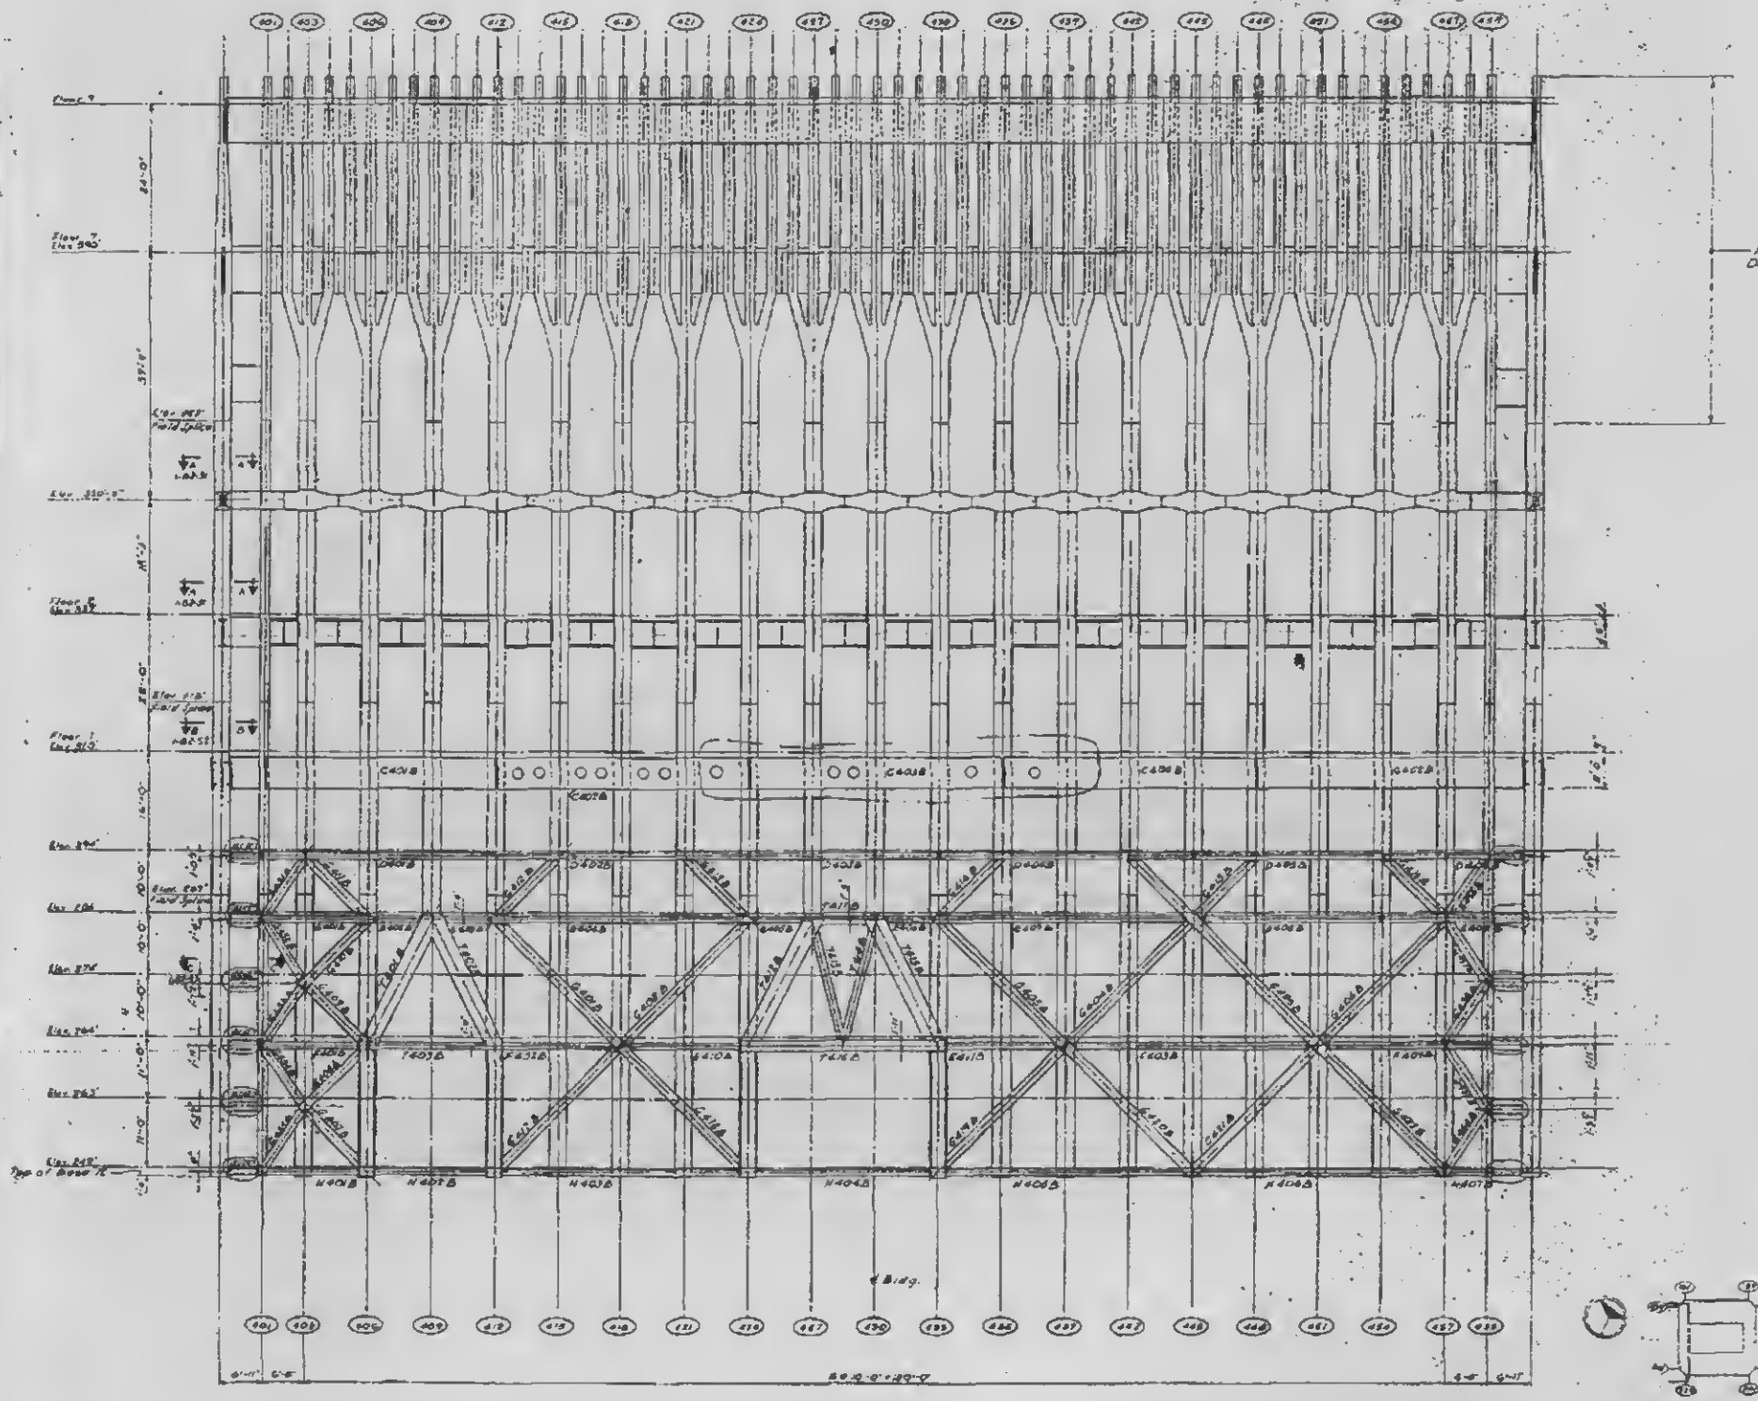

NOTES
See Drawing Book 1, Section B2 for column, spandrel, bracing and truss, schedules and details.

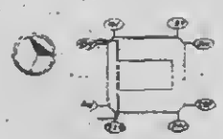

KEY PLAN

THE WORLD TRADE CENTER
THE PORT OF NEW YORK AUTHORITY

EXTERIOR WALL TO FLOOR 9 ELEVATION. WALL 400

SB-128