WORTHINGTON, SKILLING, HELLE & JACKSON — Civil & Structural Engineers

PROJECT: THE WORLD TRADE CENTER | TITLE: EXTERIOR WALL - PANEL TYPES 300-320 | DATE: 5-11-67

REVISIONS

7-18-69

Note: See 4-AB2-7 for dimension schedule

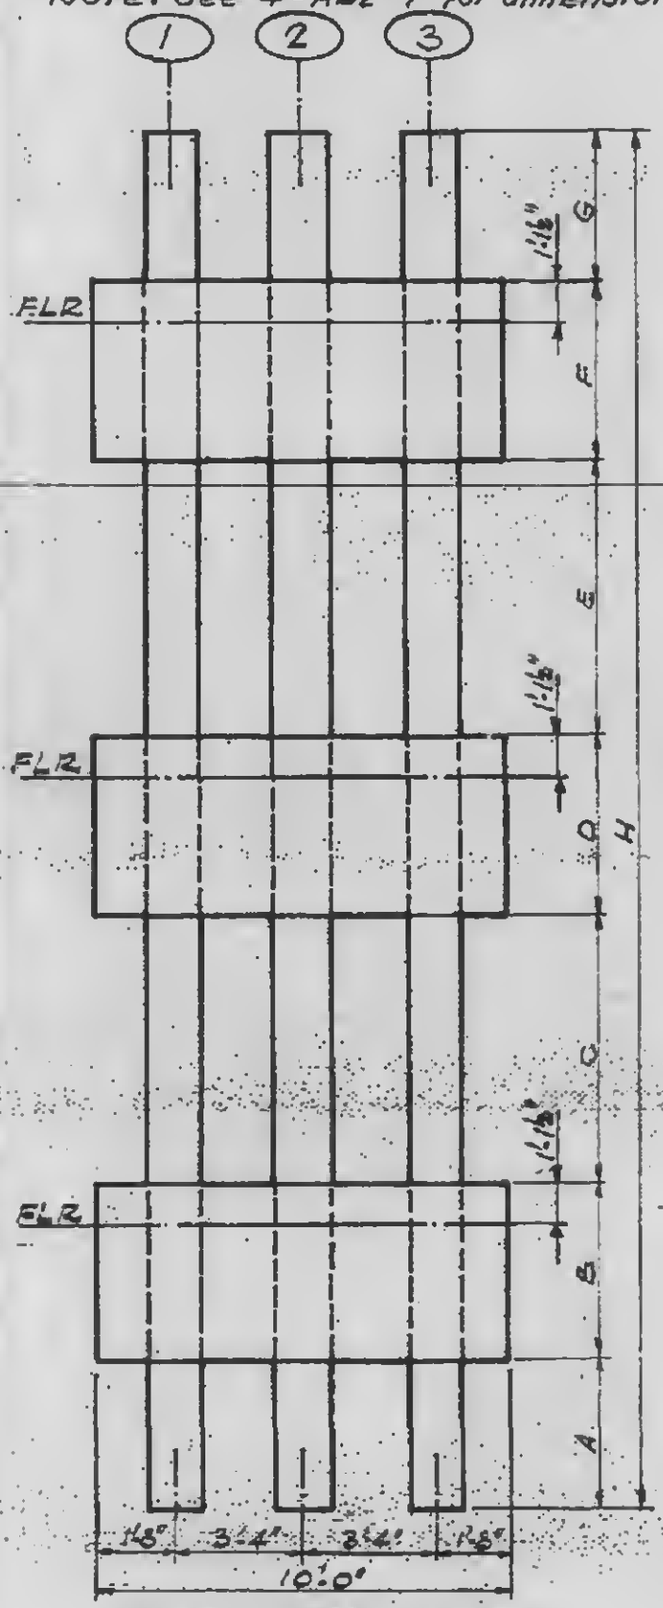

PANEL TYPES 300-307
Cols. 1, 2 & 3 - Detail 1

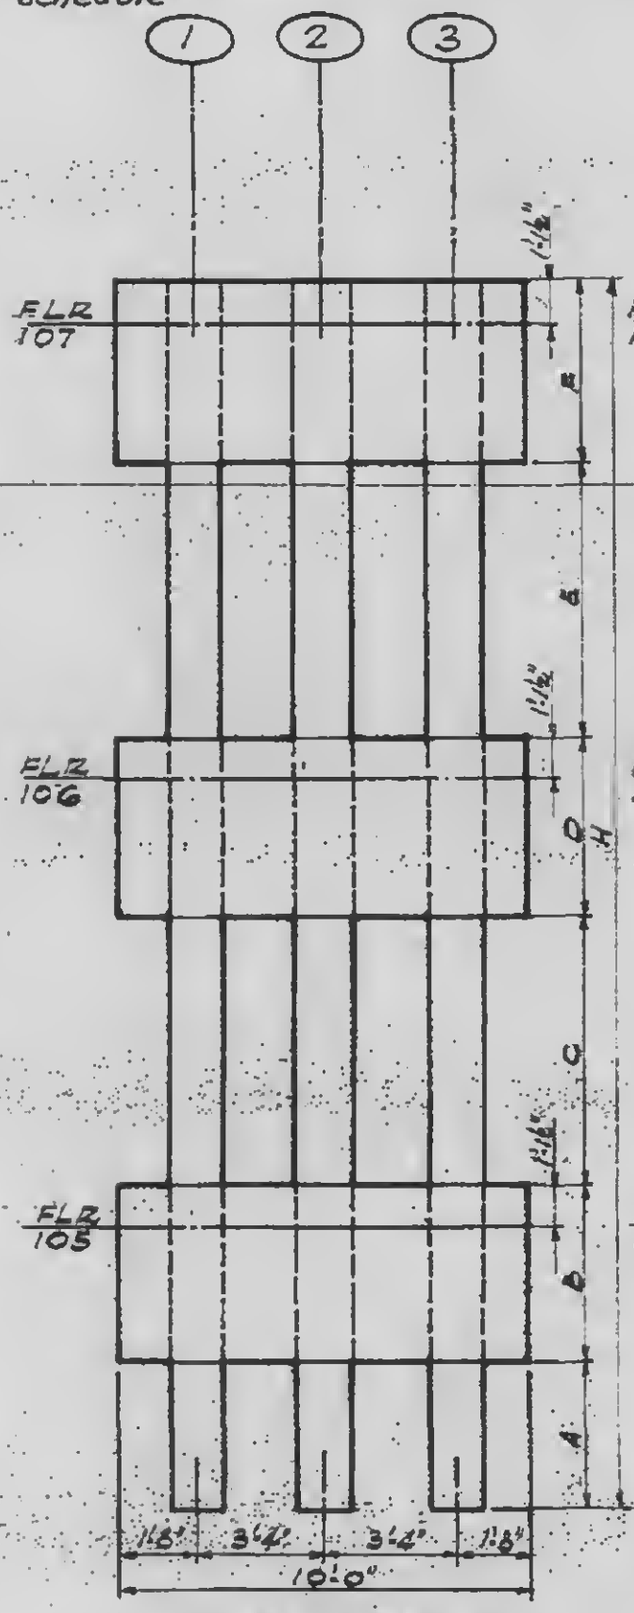

PANEL TYPE 310
Cols. 1 & 3 - Details 1 & 3
Col. 2 - Details 1 & 3

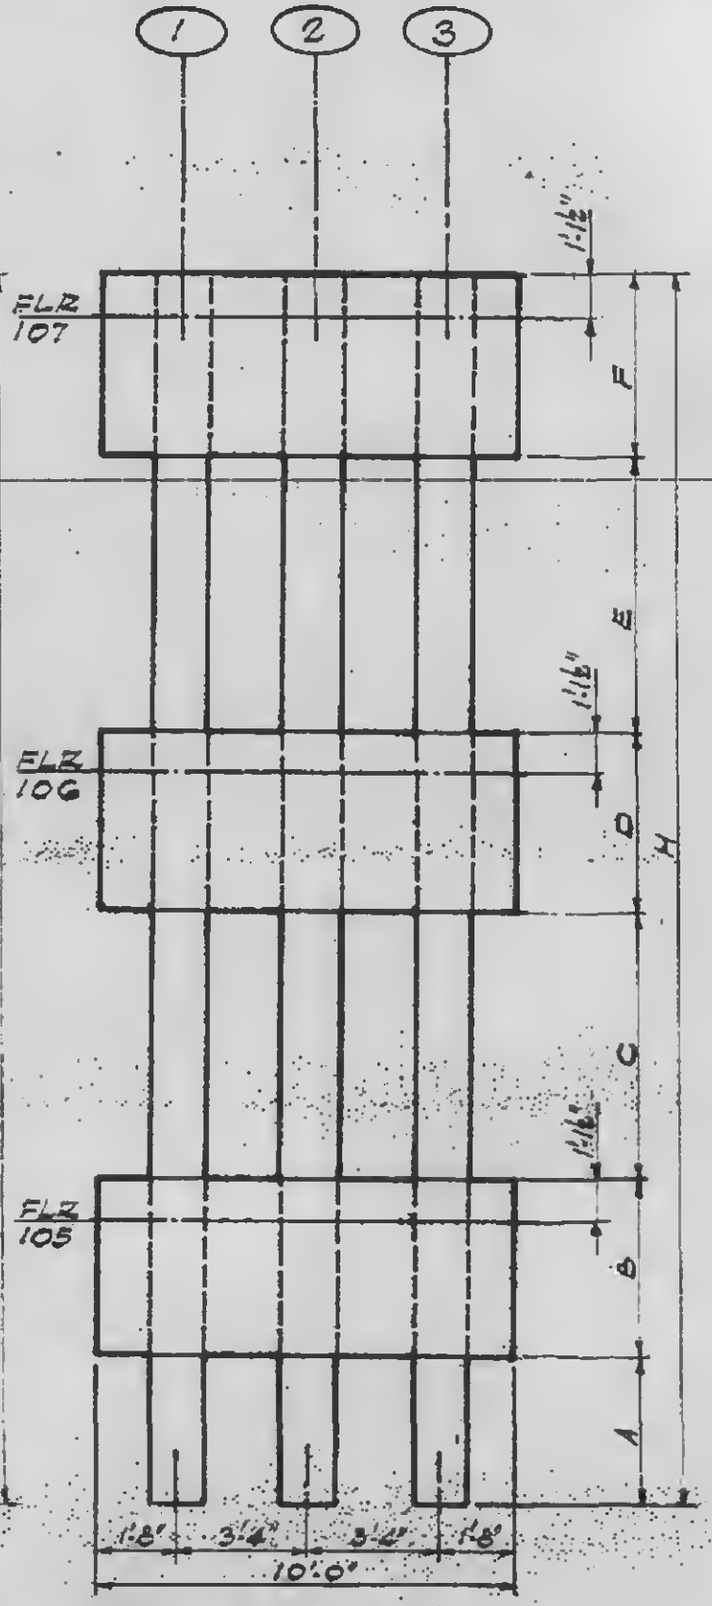

PANEL TYPE 320
Cols. 1 & 3 - Details 1 & 3
Col. 2 - Details 2 & 3

4-AB2-5