WORTHINGTON, SKILLING, HELLE & JACKSON — Civil & Structural Engineers


PROJECT: THE WORLD TRADE CENTER | TITLE: EXTERIOR WALL - PANEL TYPES 400-421 | DATE: 5-11-67

REVISIONS


Note: See 4-AB2-7 for dimension schedule



PANEL TYPES 400-401
Cols. 1, 2 & 3 - Detail 2

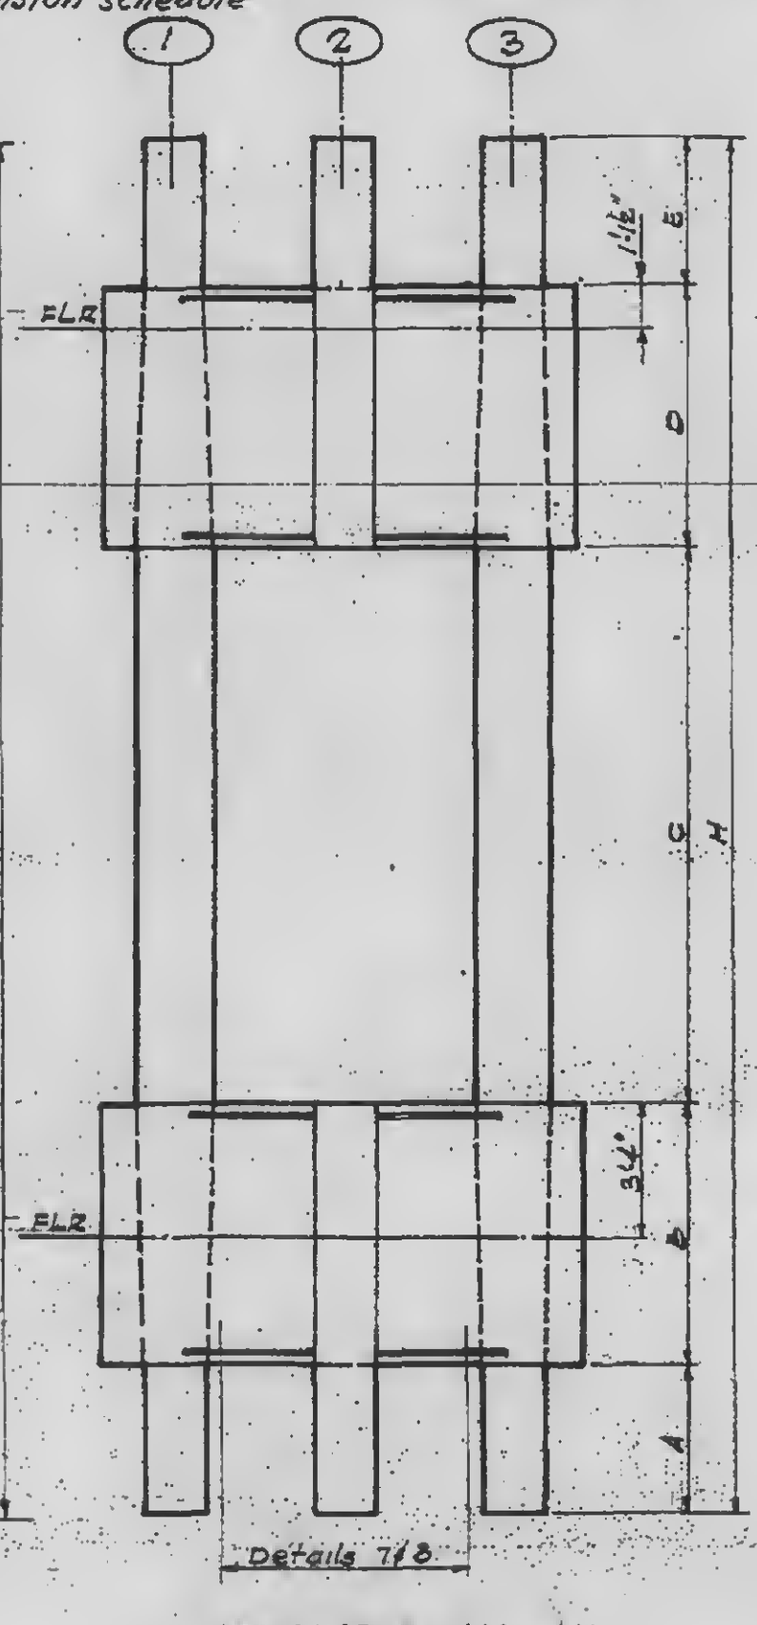

PANEL TYPES 410-411
Cols. 1 & 3 - Detail 2
Col. 2 - Details 1 & 5

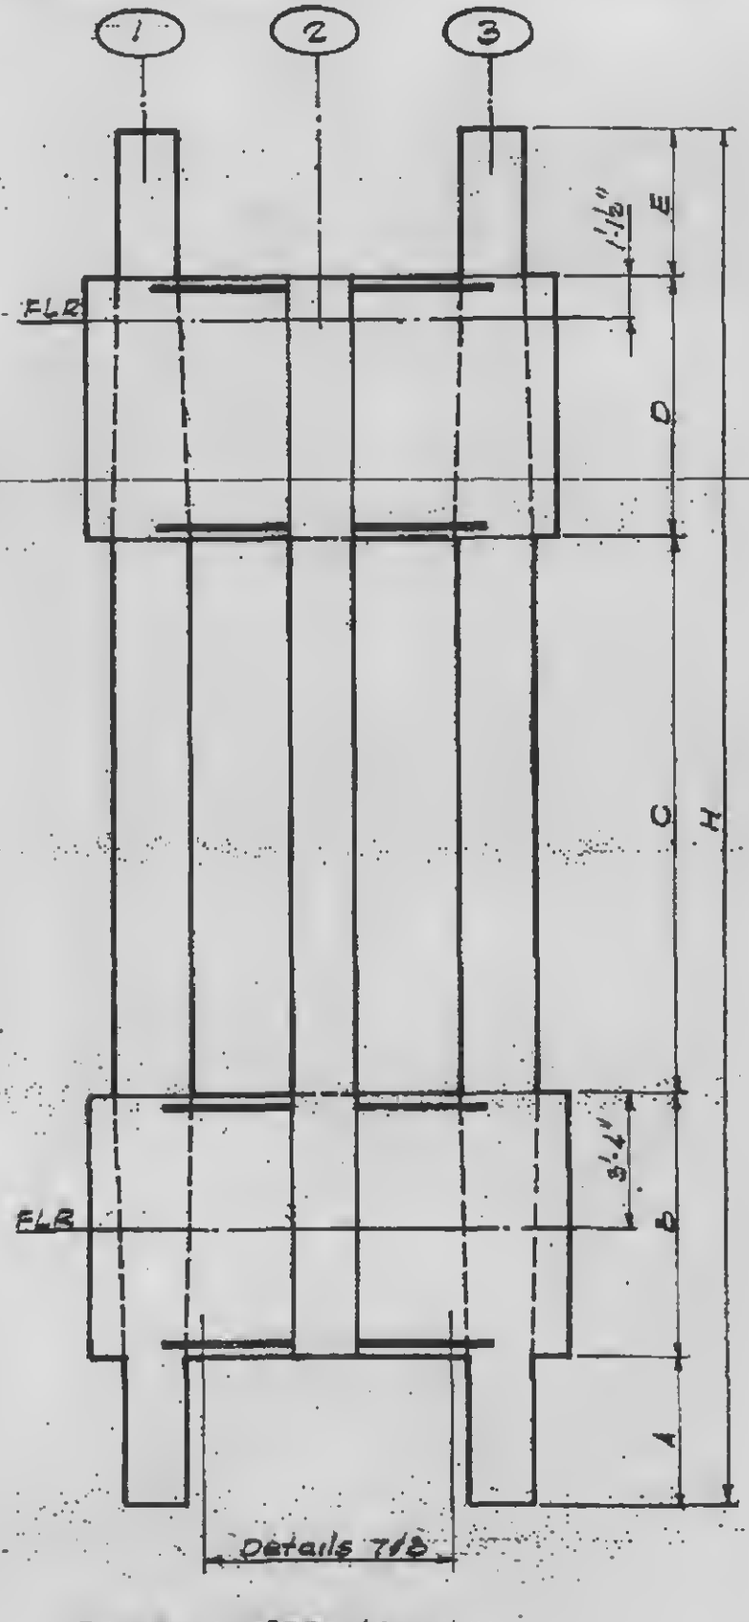

PANEL TYPES 420-421
Cols. 1 & 3 - Detail 2
Col. 2 - Detail 5

4-AB2-6

LESLIE E. ROBERTSON — LICENSED PROFESSIONAL ENGINEER — No. 34360 — UNIVERSITY OF THE STATE OF NEW YORK