

WORTHINGTON, SKILLING, HELLE & JACKSON — Civil & Structural Engineers

PROJECT: THE WORLD TRADE CENTER | TITLE: EXTERIOR WALL - DETAIL 1 | DATE: 6-5-67

REVISIONS
11-7-67
3-16-70

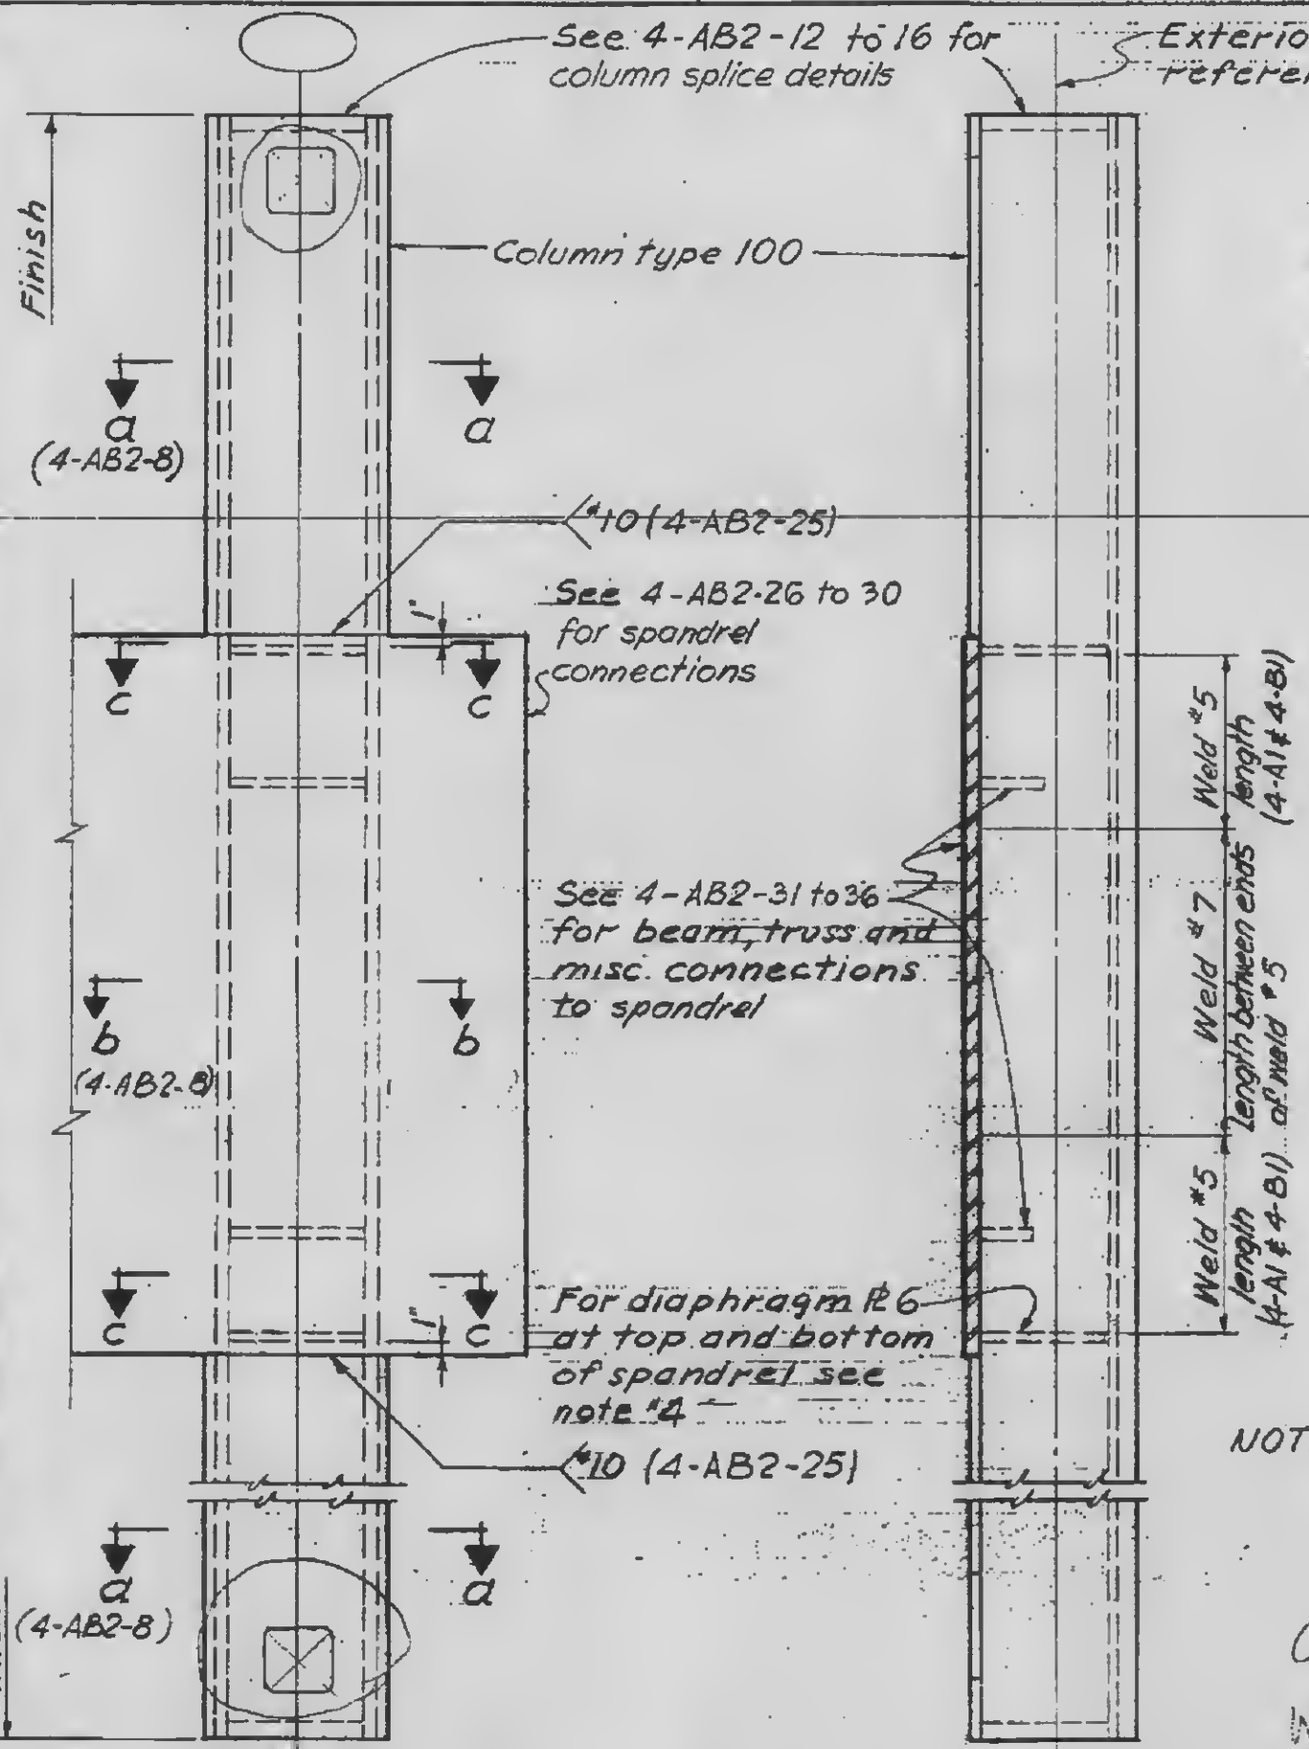

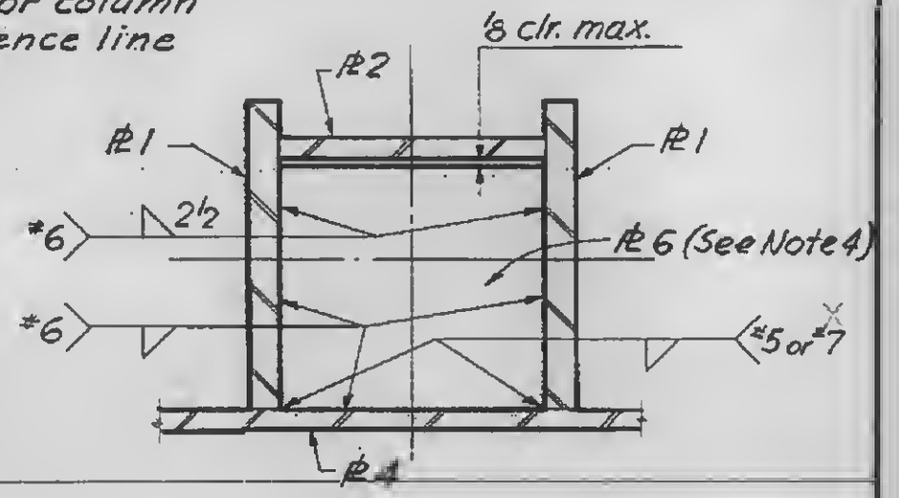

Section c-c

NOTES
1. See 4-AB2-8 for #s 1, 2 and 3
2. See 4-A1 & 4-B1 for # 4 and welds *5, *6 & *7
3. Electrodes for welds *5, *6 & *7 shall be Electrode 1. See 4-AB2-17
4. Fy of #6 to match Fy of #1. Thickness of #6 to be as shown:

Weld *6	#6
1/4	3/8
5/16	1/2
3/8	5/8
7/16	11/16
1/2	3/4
9/16	7/8
5/8	1
11/16	1-1/8

NOTE: Weld *5 & *7 required only where shown in 4-A1 & 4-B1

COMP. PEN.
WELD #10

LICENSED PROFESSIONAL ENGINEER — LESLIE E. ROBERTSON — No. 34360 — UNIVERSITY OF THE STATE OF NEW YORK

4-AB2-11