

WORTHINGTON, SKILLING, HELLE & JACKSON — Civil & Structural Engineers

PROJECT THE WORLD TRADE CENTER | TITLE EXTERIOR WALL - DETAIL 2 | DATE 6-5-67

REVISIONS
11-7-67

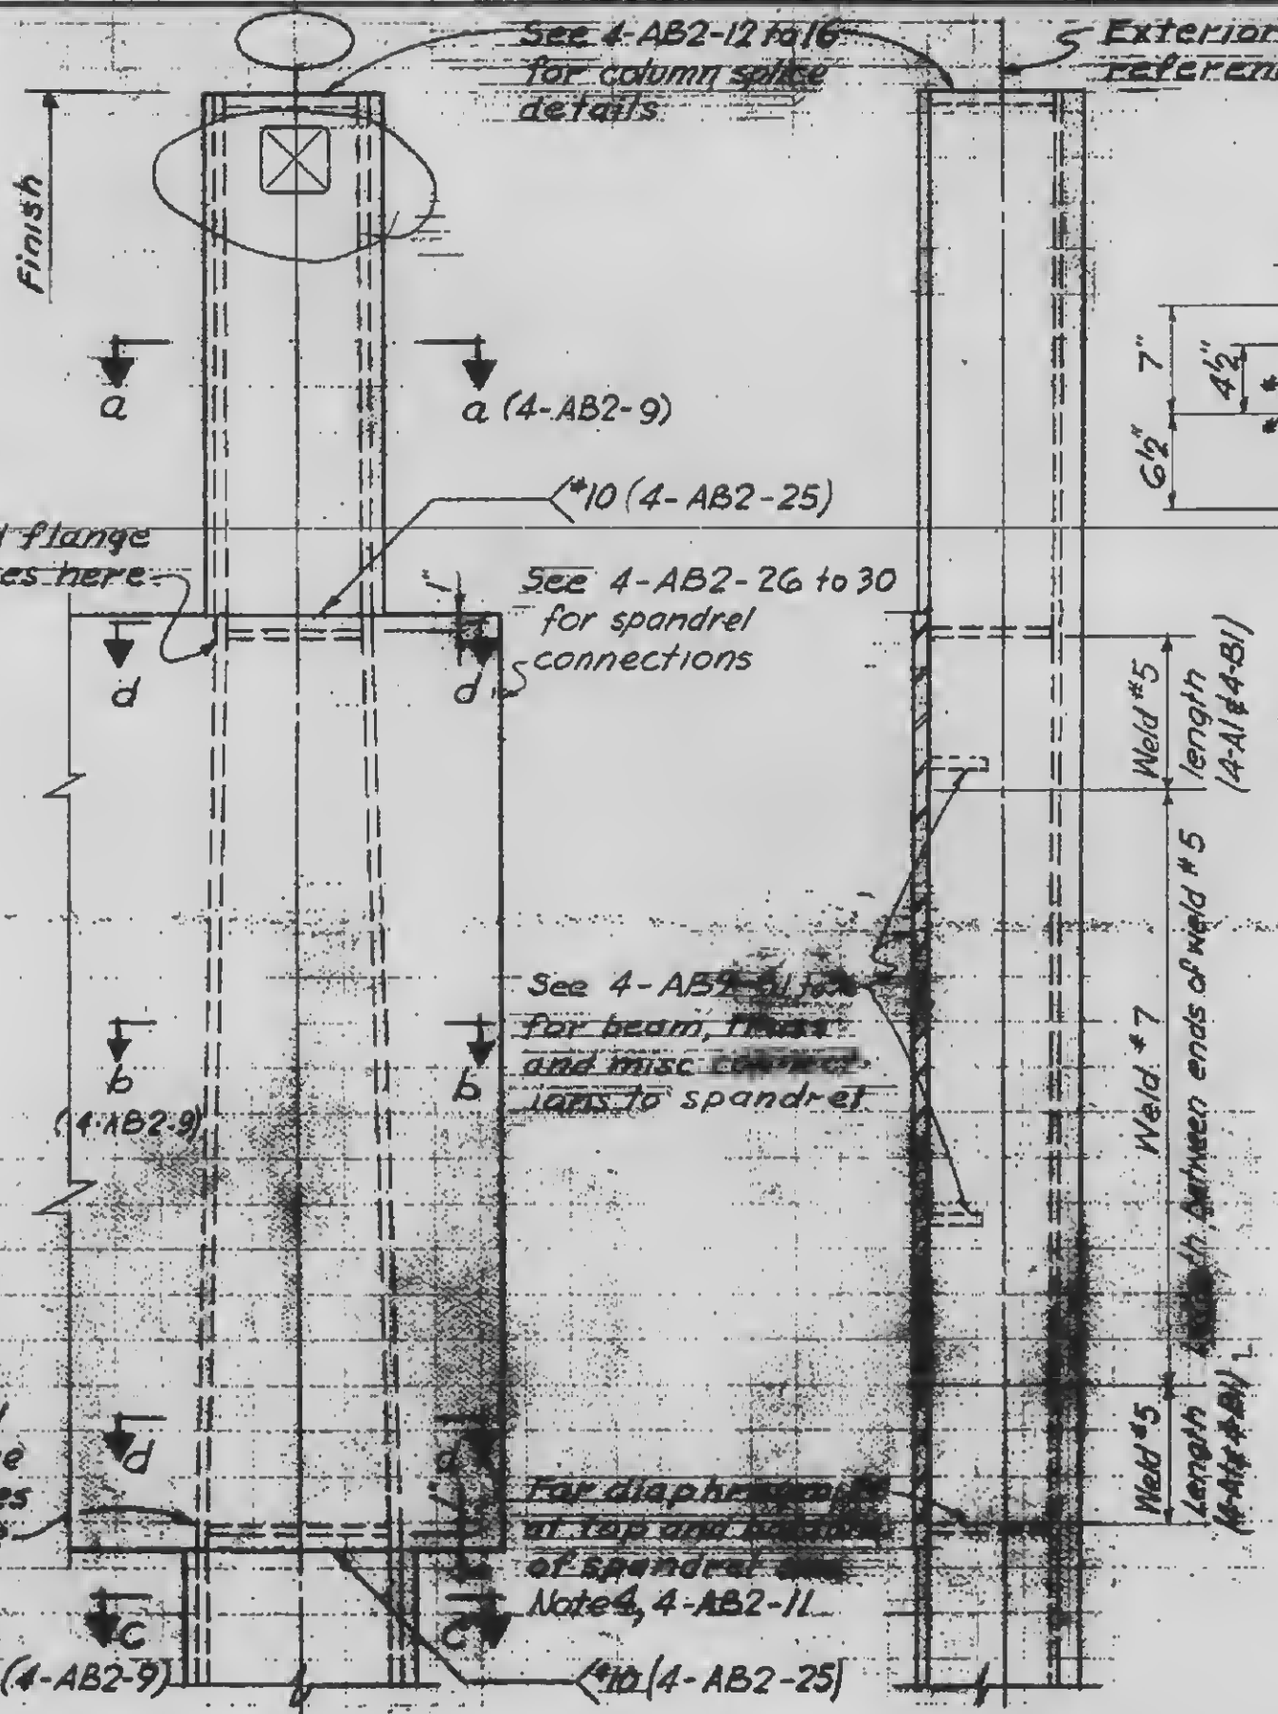

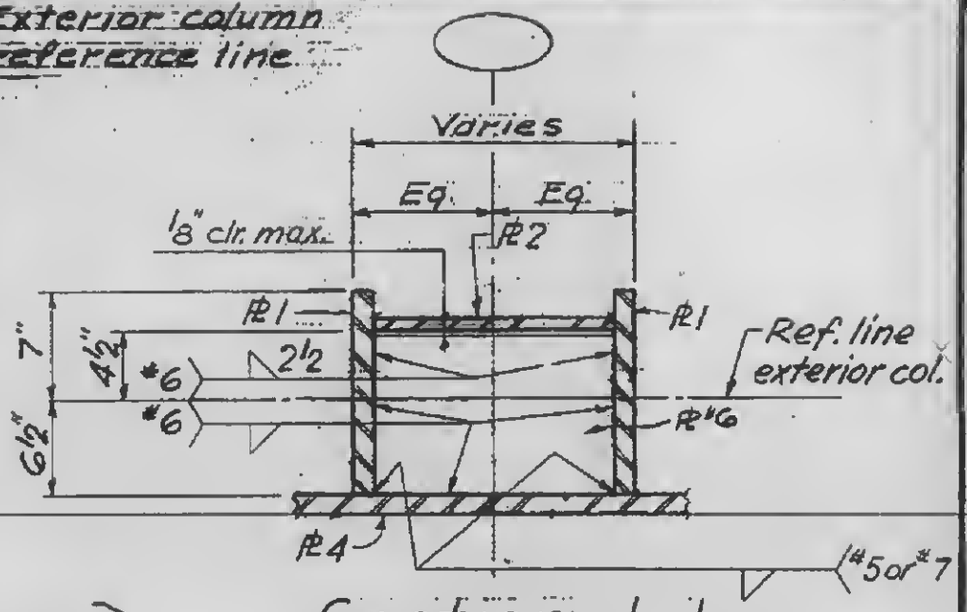

Section d-d

NOTES: 1. See 4-AB2-9 for #s 1, 2 and 3
2. See 4-A1 & 4-B1 for #4 and welds #5, #6 & #7
3. Electrodes for welds #5, #6 & #7 shall be Electrode 1. See 4-AB2-17

NOTE: Weld #5 & #7 required only where shown in 4-A1 & 4-B1

4-AB2-18