
WORTHINGTON, SKILLING, HELLE & JACKSON — Civil & Structural Engineers

PROJECT THE WORLD TRADE CENTER | TITLE EXTERIOR WALL–DETAIL 3 | DATE 6-5-67


REVISIONS

7-18-69

3-16-70

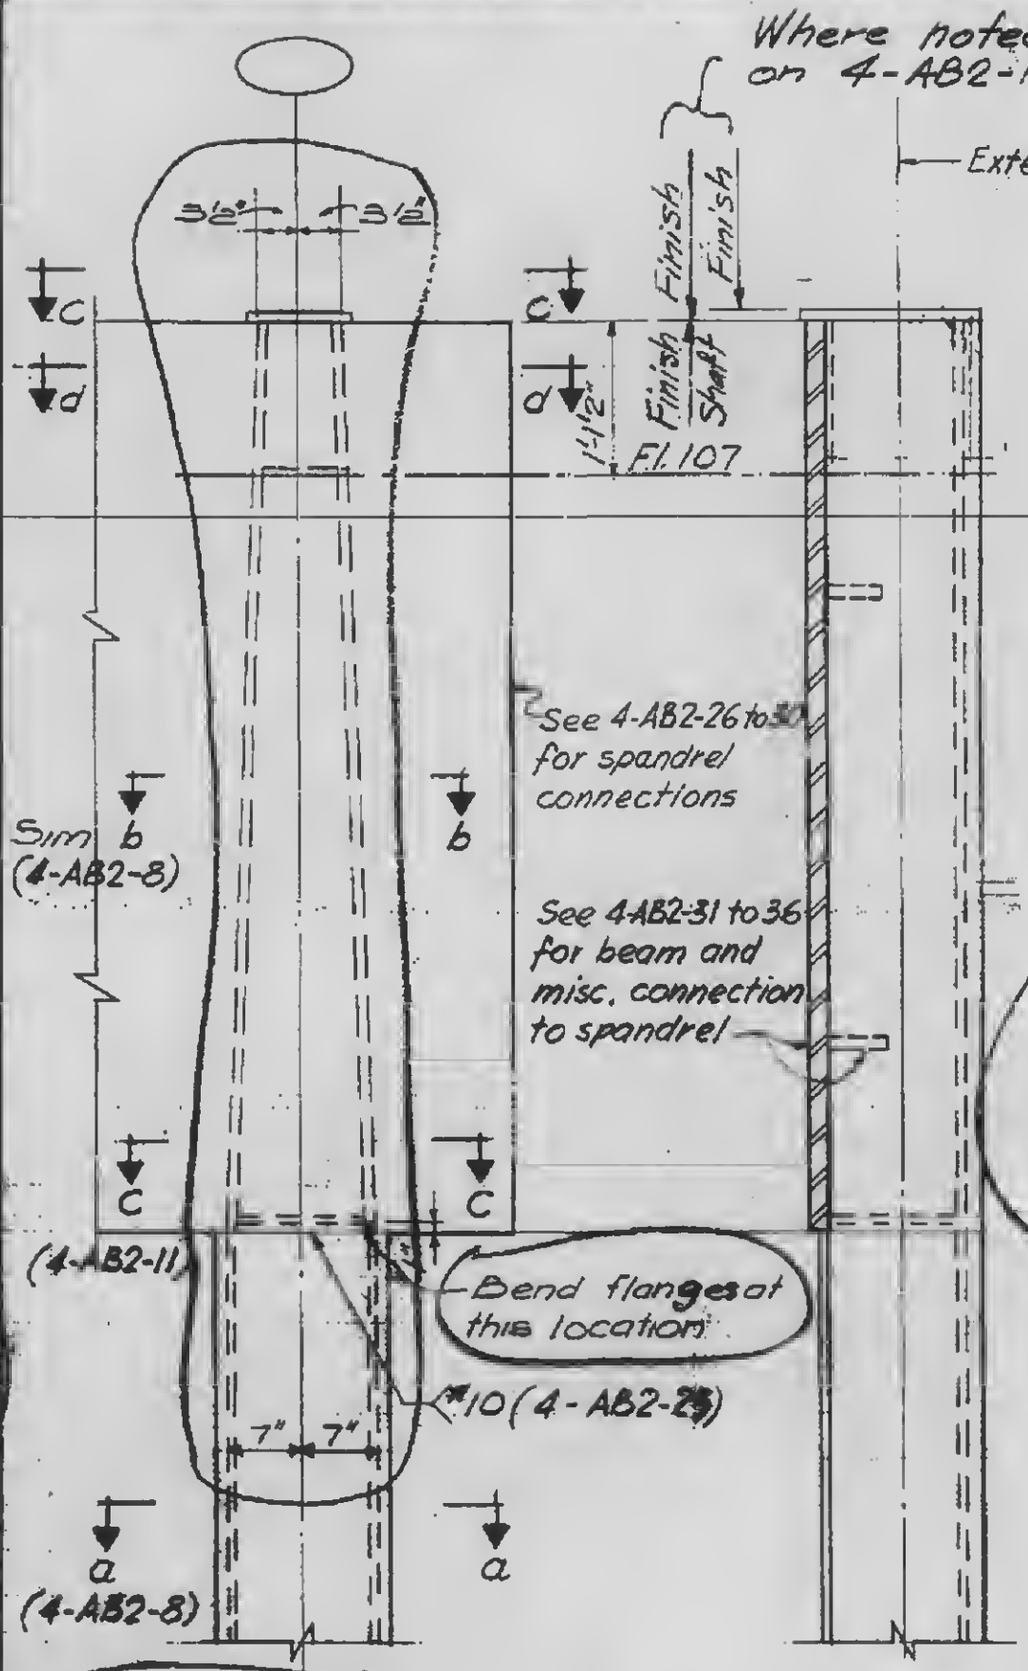


Elevation typical

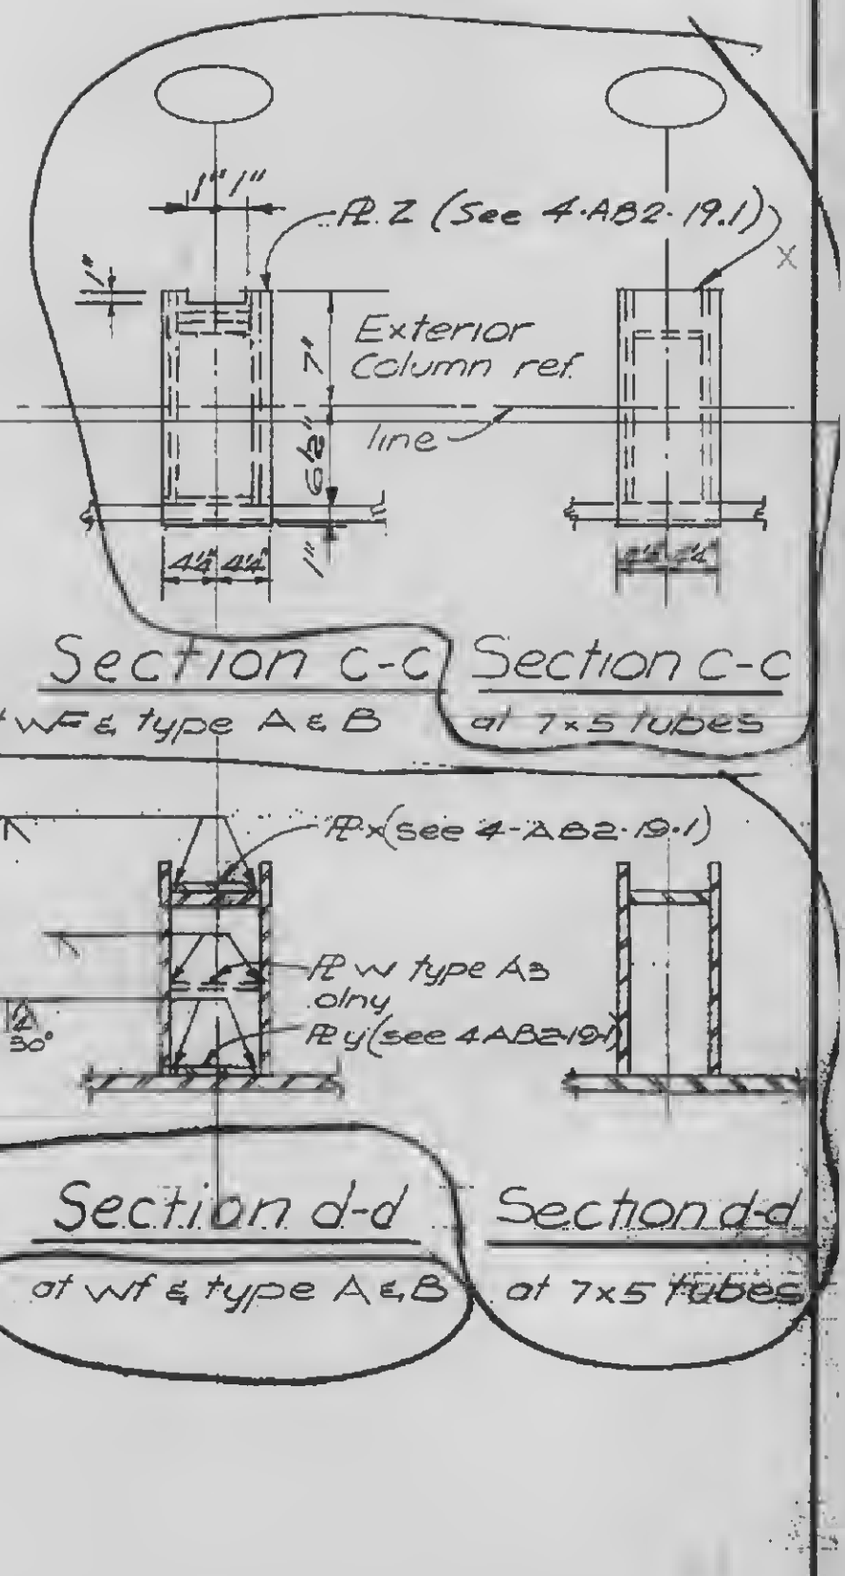


(COLUMN TYPE 120)

4-AB2-19

LESLIE E. ROBERTSON LICENSED PROFESSIONAL ENGINEER No. 24300 UNIVERSITY OF THE STATE OF NEW YORK