WORTHINGTON, SKILLING, HELLE & JACKSON — Civil & Structural Engineers

PROJECT: THE WORLD TRADE CENTER | TITLE: EXTERIOR WALL - DETAIL 8 | DATE: 6-5-67


REVISIONS

7-28-67

WELD SCHEDULE	
t_4	#1
t_4 - 5/16	3/16
3/8 - 7/16	3/16
1/2 - 3/4	1/4
13/16 - 1	5/16
Over 1"	6/16

* NOTE: t_2 to match thickness and Fy of center column.

Note:
See panel schedule for PL thickness
t_2 & t_4

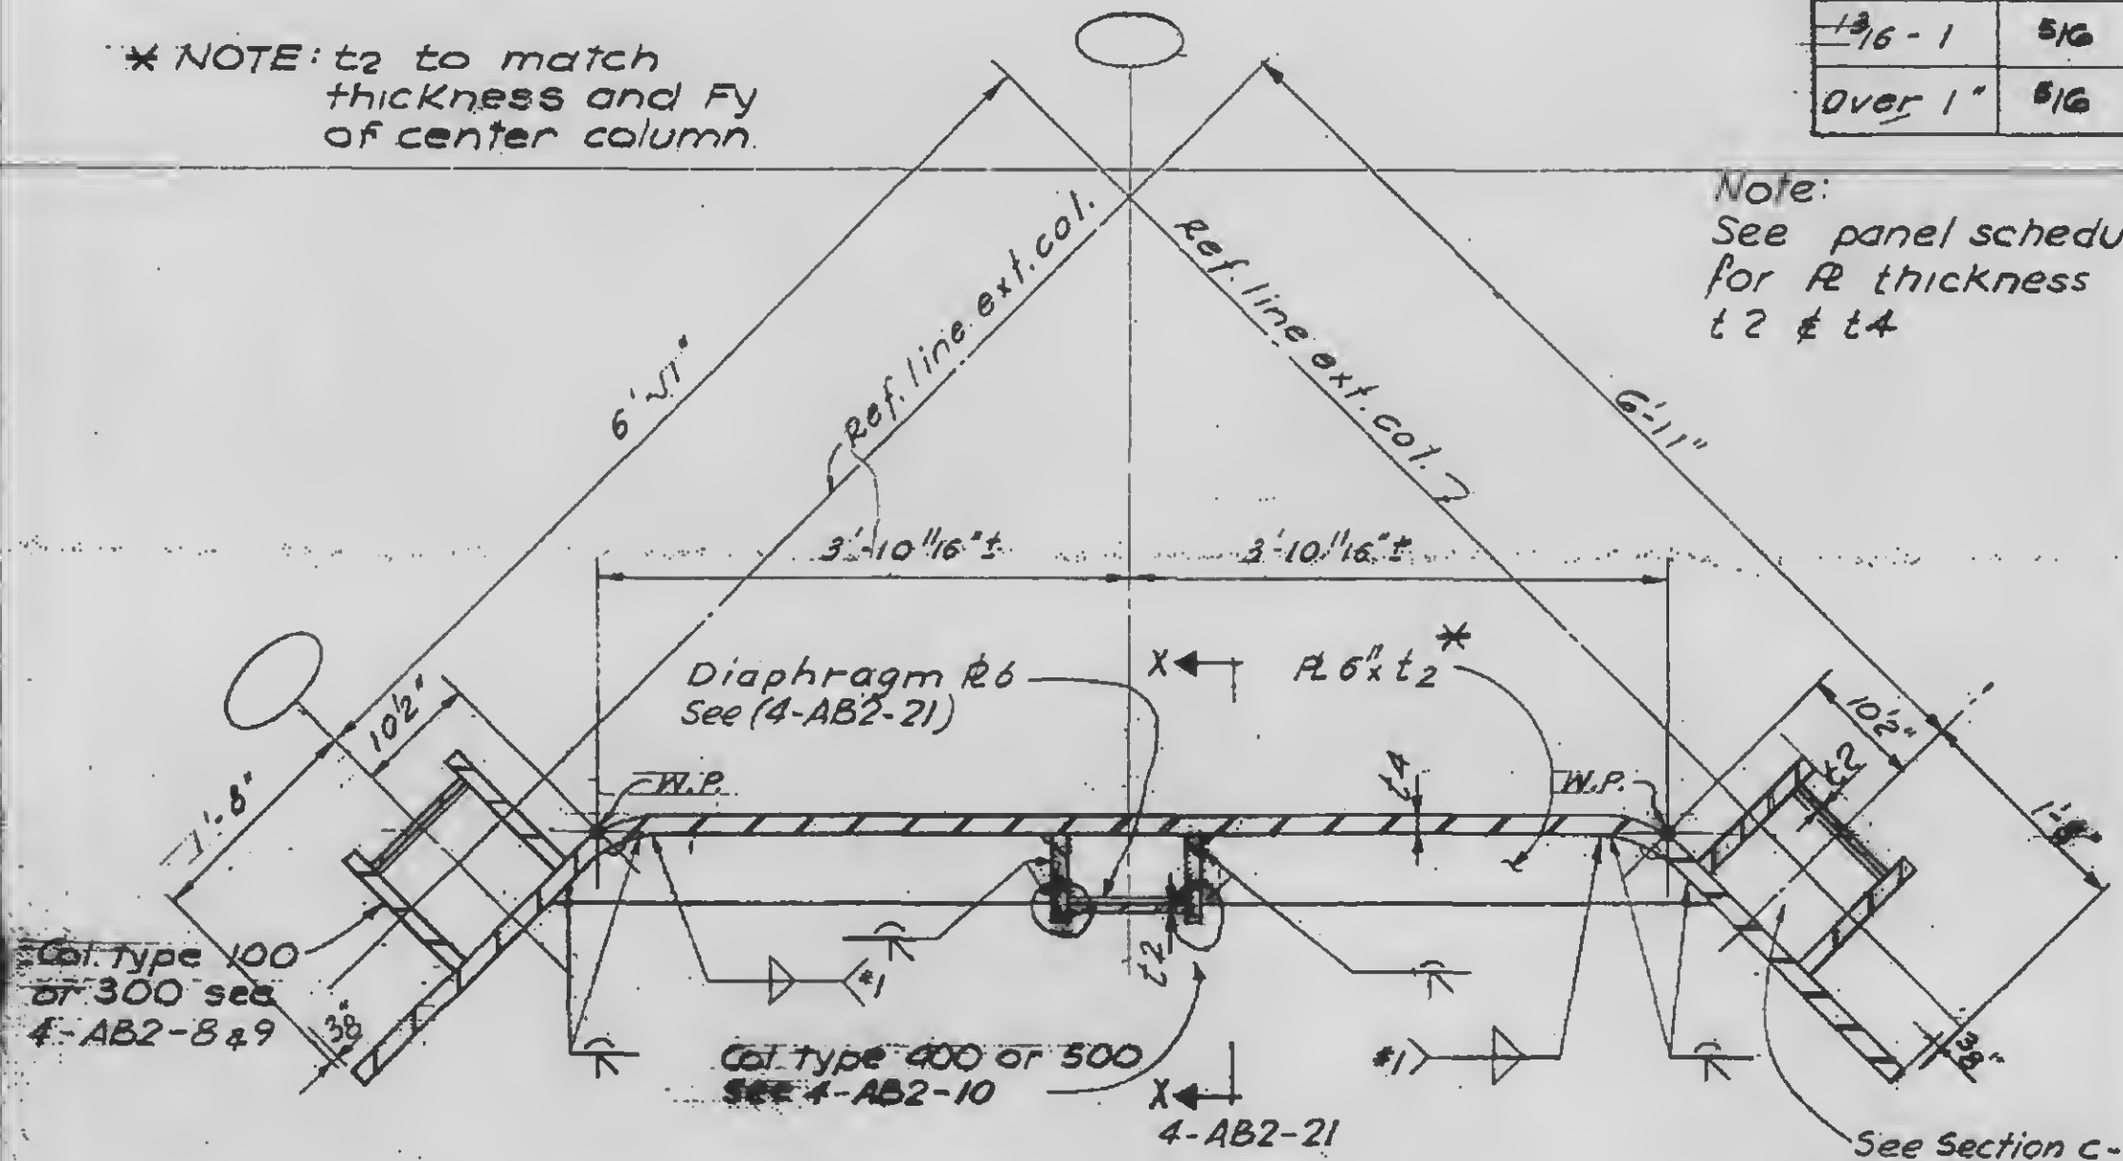

LICENSED PROFESSIONAL ENGINEER — LESLIE E. ROBERTSON — No. 24,[illegible] — REGISTERED IN THE STATE OF NEW YORK

4-AB2-24