SKILLING, HELLE, CHRISTIANSEN, ROBERTSON — Structural & Civil Engineers

PROJECT: THE WORLD TRADE CENTER

TITLE: EXT WALL - 107 TO 110 - COL & SPANDREL SCH - TOWER A

DATE: 8-16-69

REVISIONS
10-23-69
12-15-69
Conn dtls added
2-26-70
3-16-70

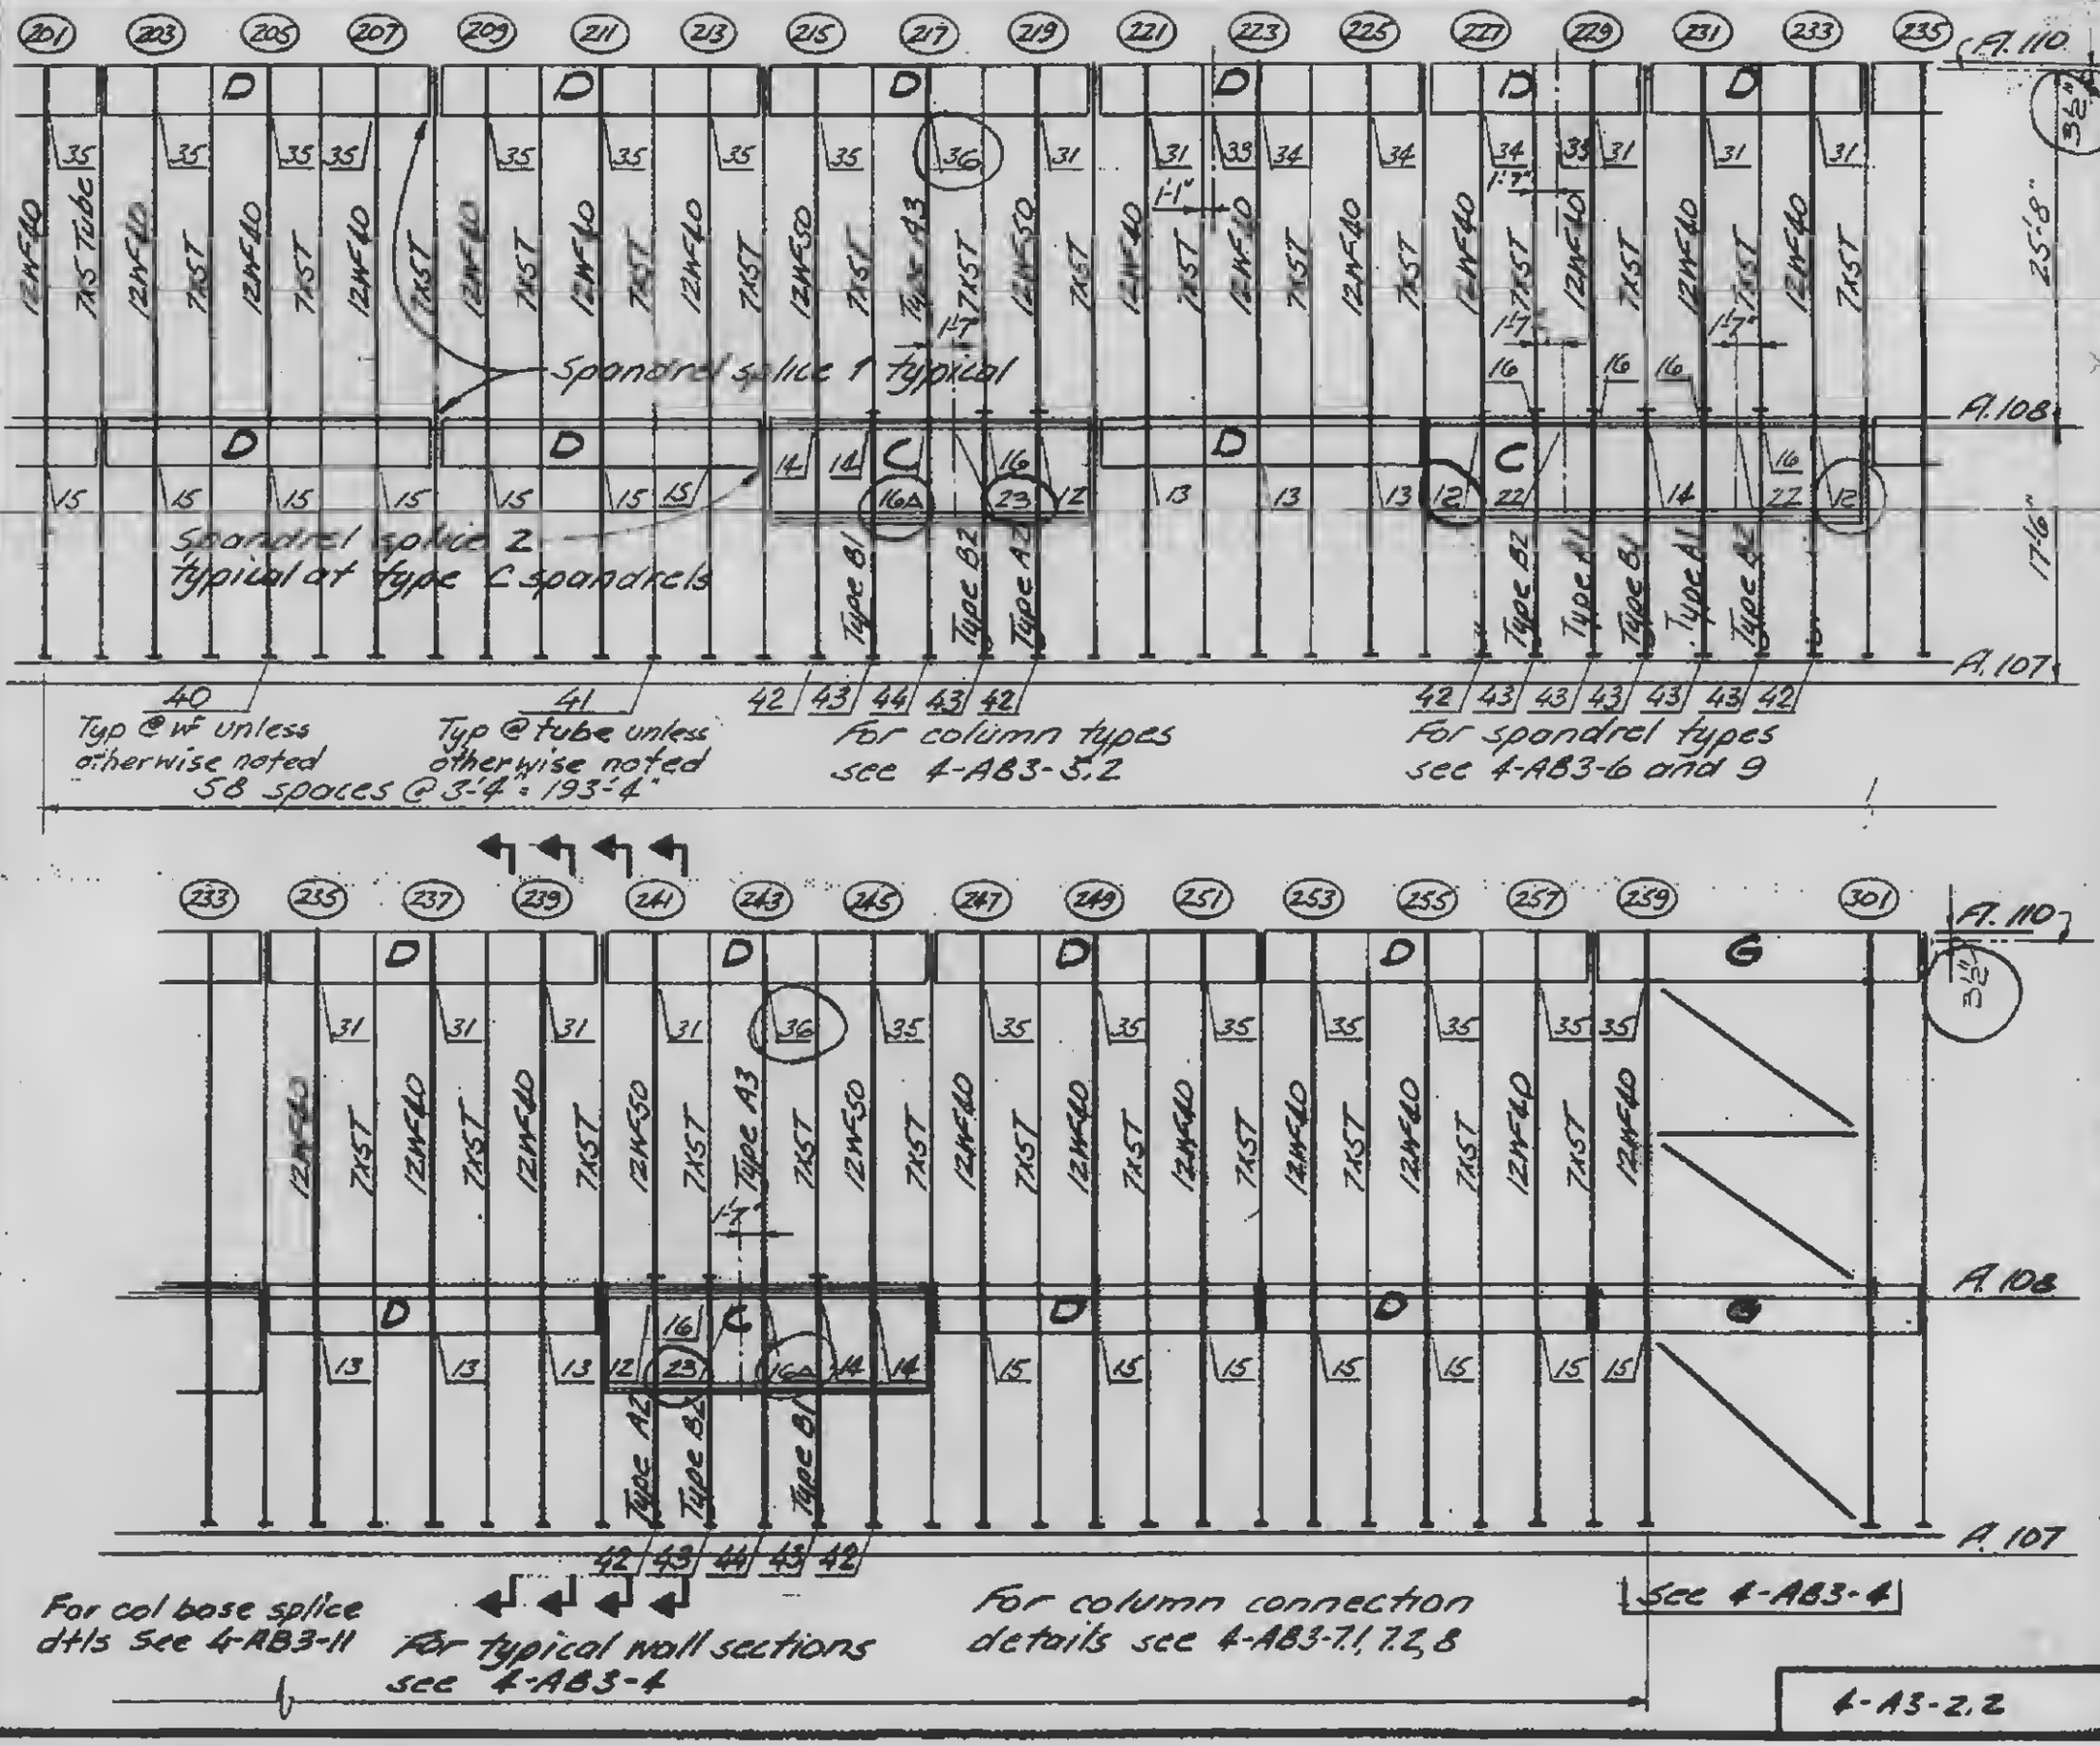

DESIGNED J.H.
DRAWN J.A.
REVIEWED W.H.C.

4-A3-2.2