SKILLING, HELLE, CHRISTIANSEN, ROBERTSON — Structural & Civil Engineers

PROJECT: THE WORLD TRADE CENTER

TITLE: EXT WALL - 107 TO 110 - COL & SPANDREL SCH - TOWER A

DATE: 8-15-69

REVISIONS

10-23-69

12-15-69
Conn dtls added

2-26-70

3-16-70

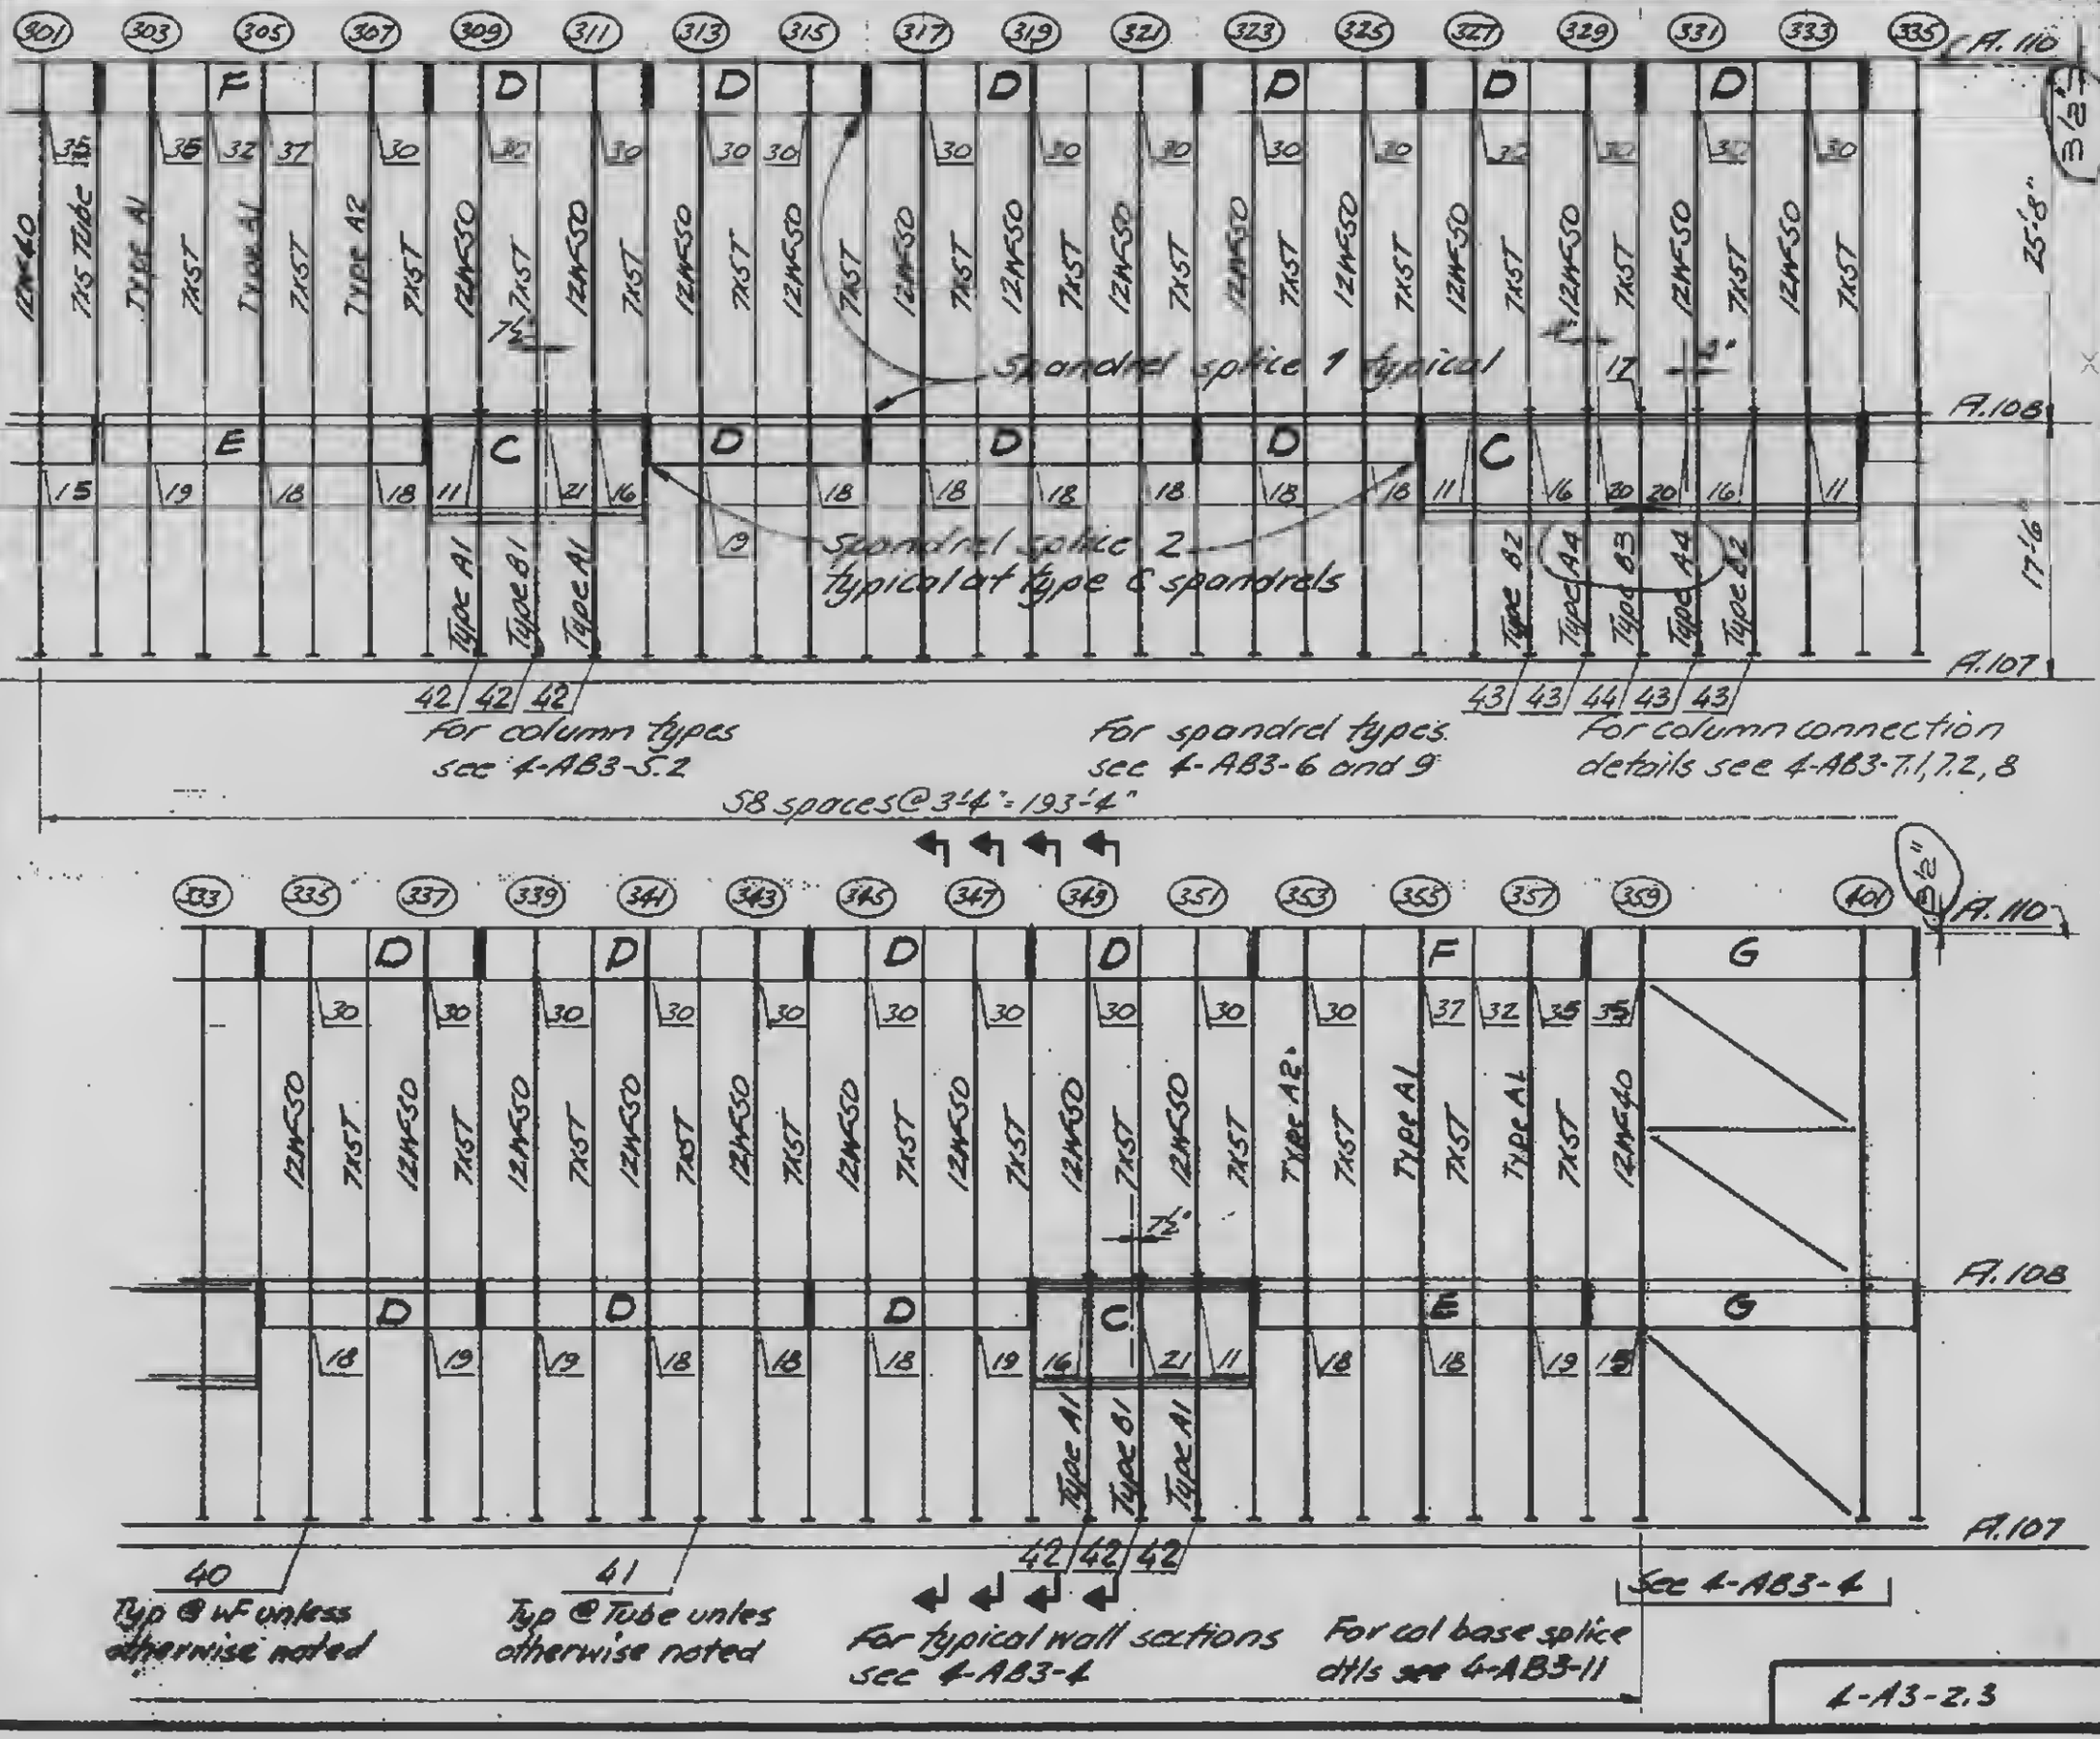

DESIGNED J.H.

DRAWN J.A

REVIEWED W.A.B.

4-A3-2.3