SKILLING, HELLE, CHRISTIANSEN, ROBERTSON — Structural & Civil Engineers


PROJECT: THE WORLD TRADE CENTER

TITLE: EXT WALL - 101 TO 110 - COL & SPANDREL SCH - TOWER B

DATE: 9-2-69

REVISIONS

10-23-69
12-15-69
Conn dtls added
2-26-70
3-16-70
8-3-70

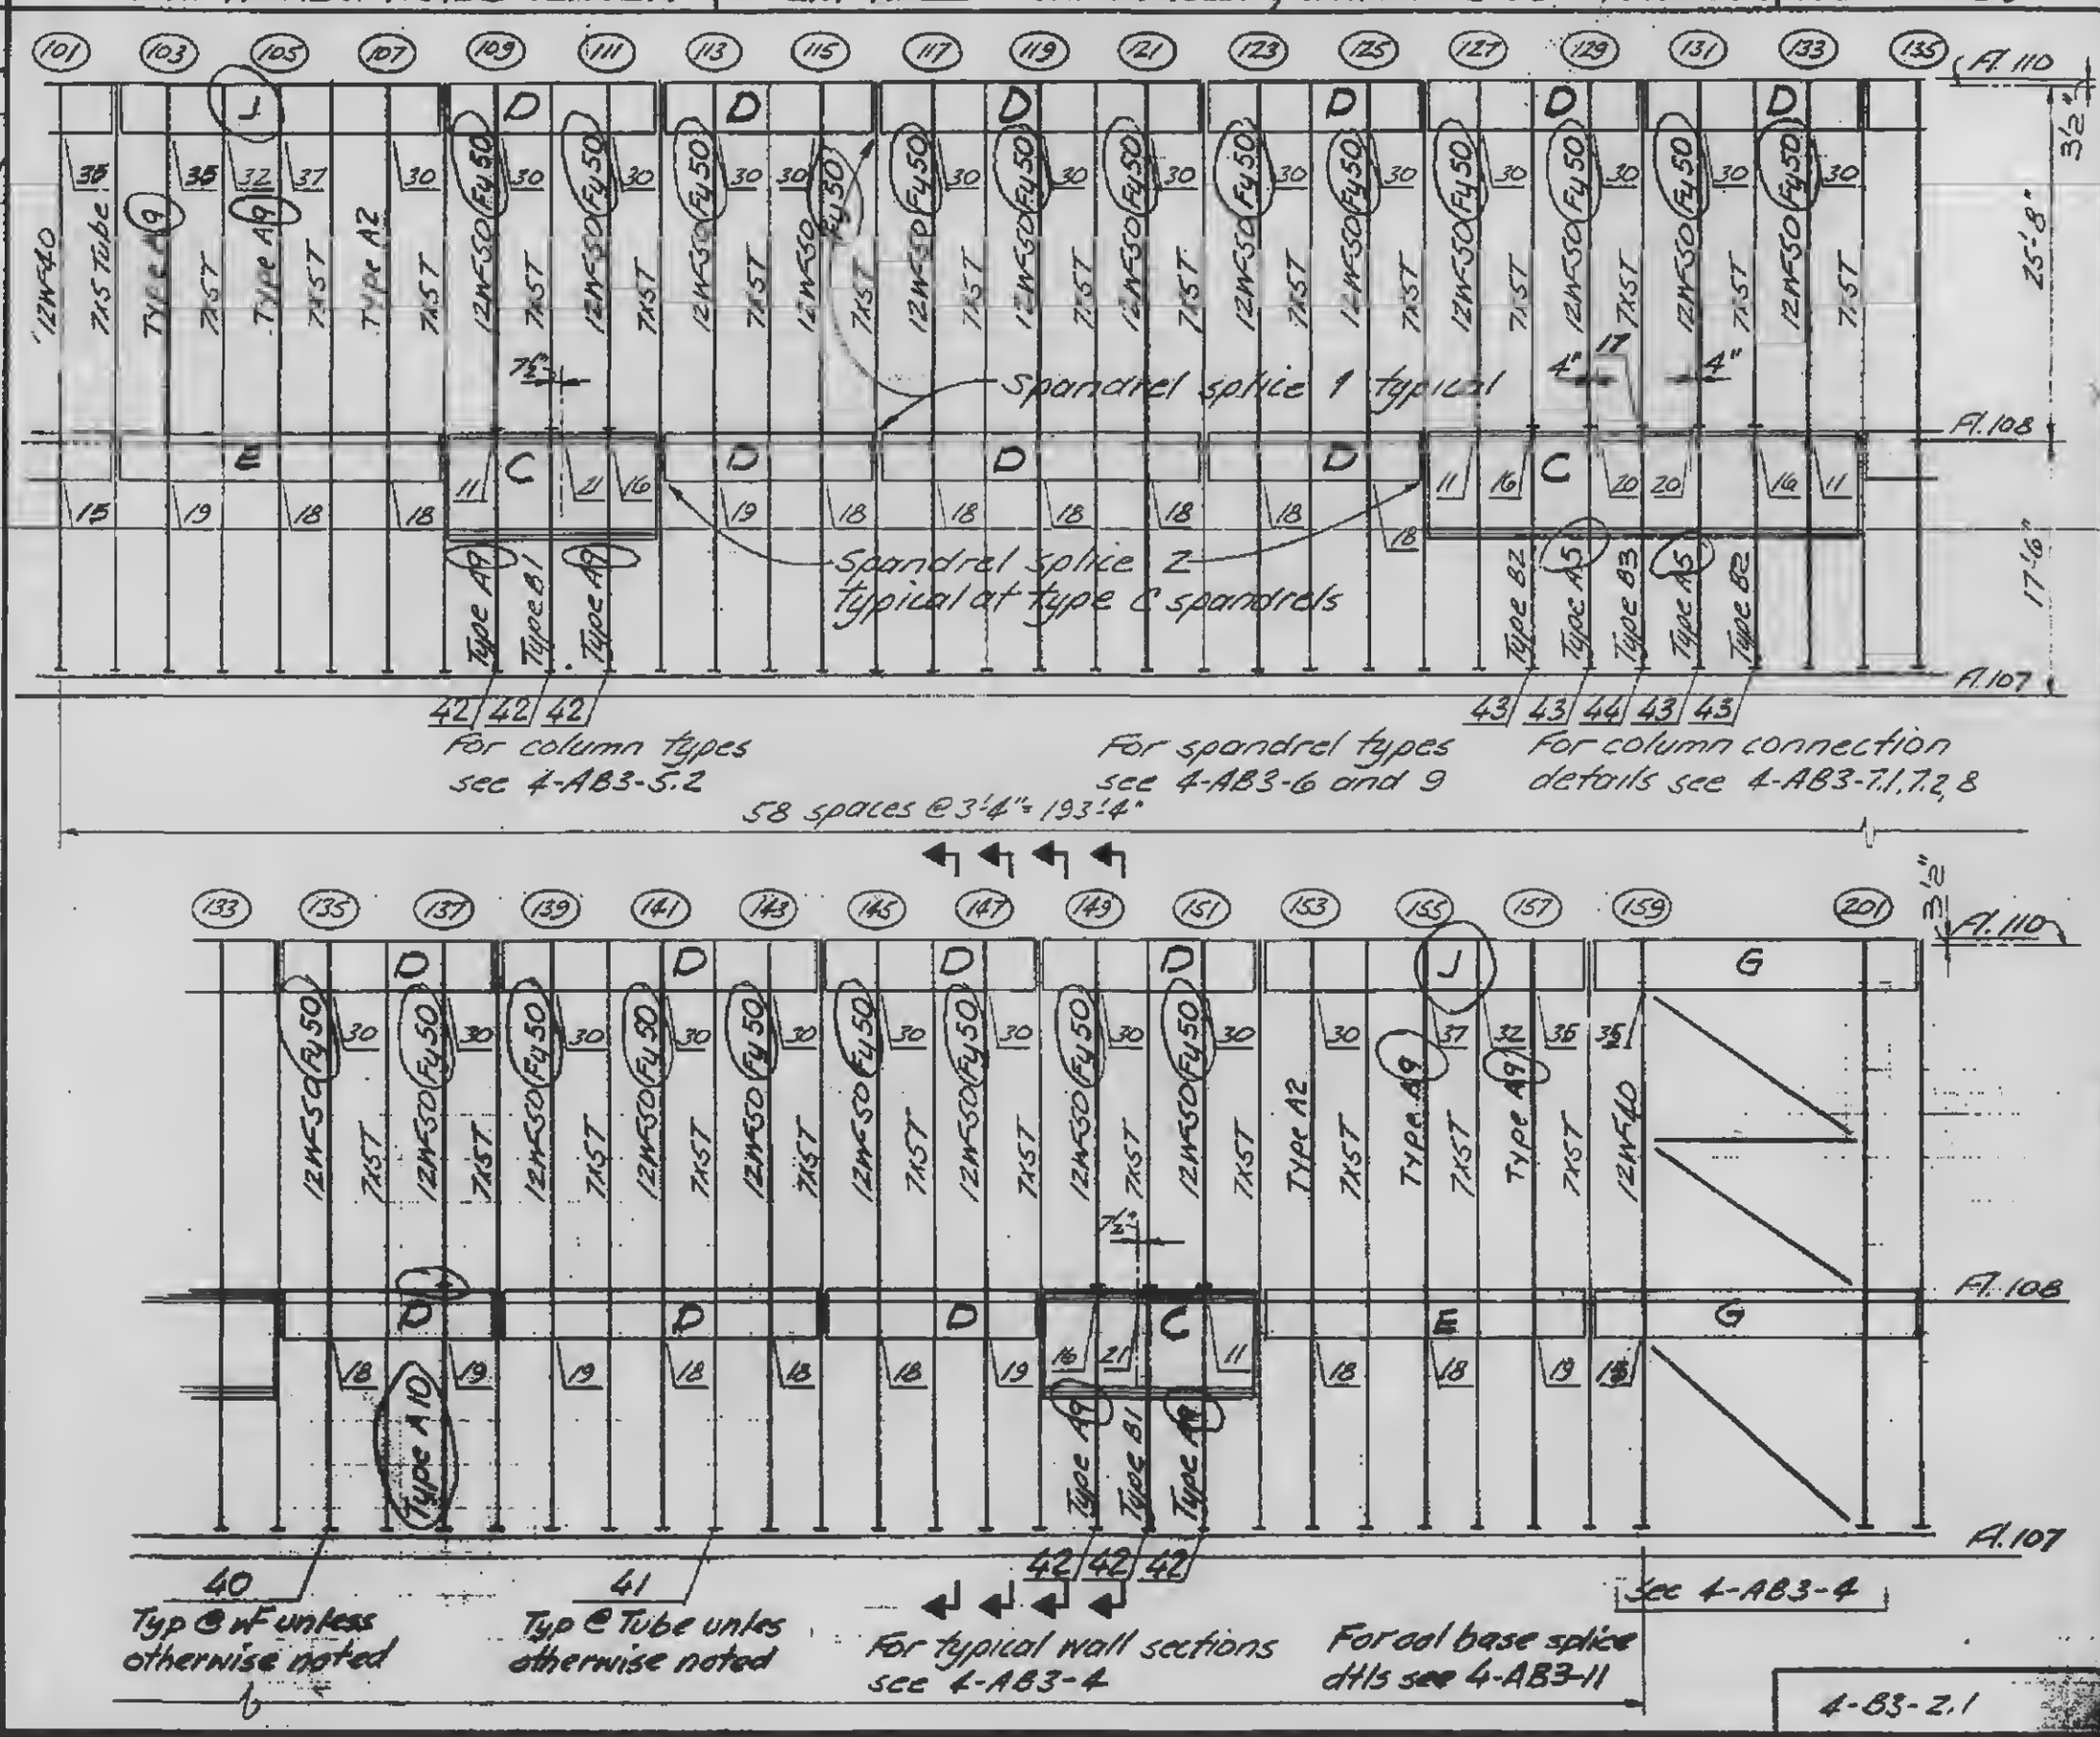

DESIGNED: J. H.
DRAWN: J.A.
REVIEWED: M.H.B.

4-B3-2.1