
SKILLING, HELLE, CHRISTIANSEN, ROBERTSON — Structural & Civil Engineers

PROJECT: THE WORLD TRADE CENTER | TITLE: EXT WALL-107 TO 110-COL & SPANDREL SCH-TOWER B | DATE: 9-2-69

REVISIONS
10-23-69
12-15-69
Conn dtls added
2-26-70
3-16-70
8-3-70

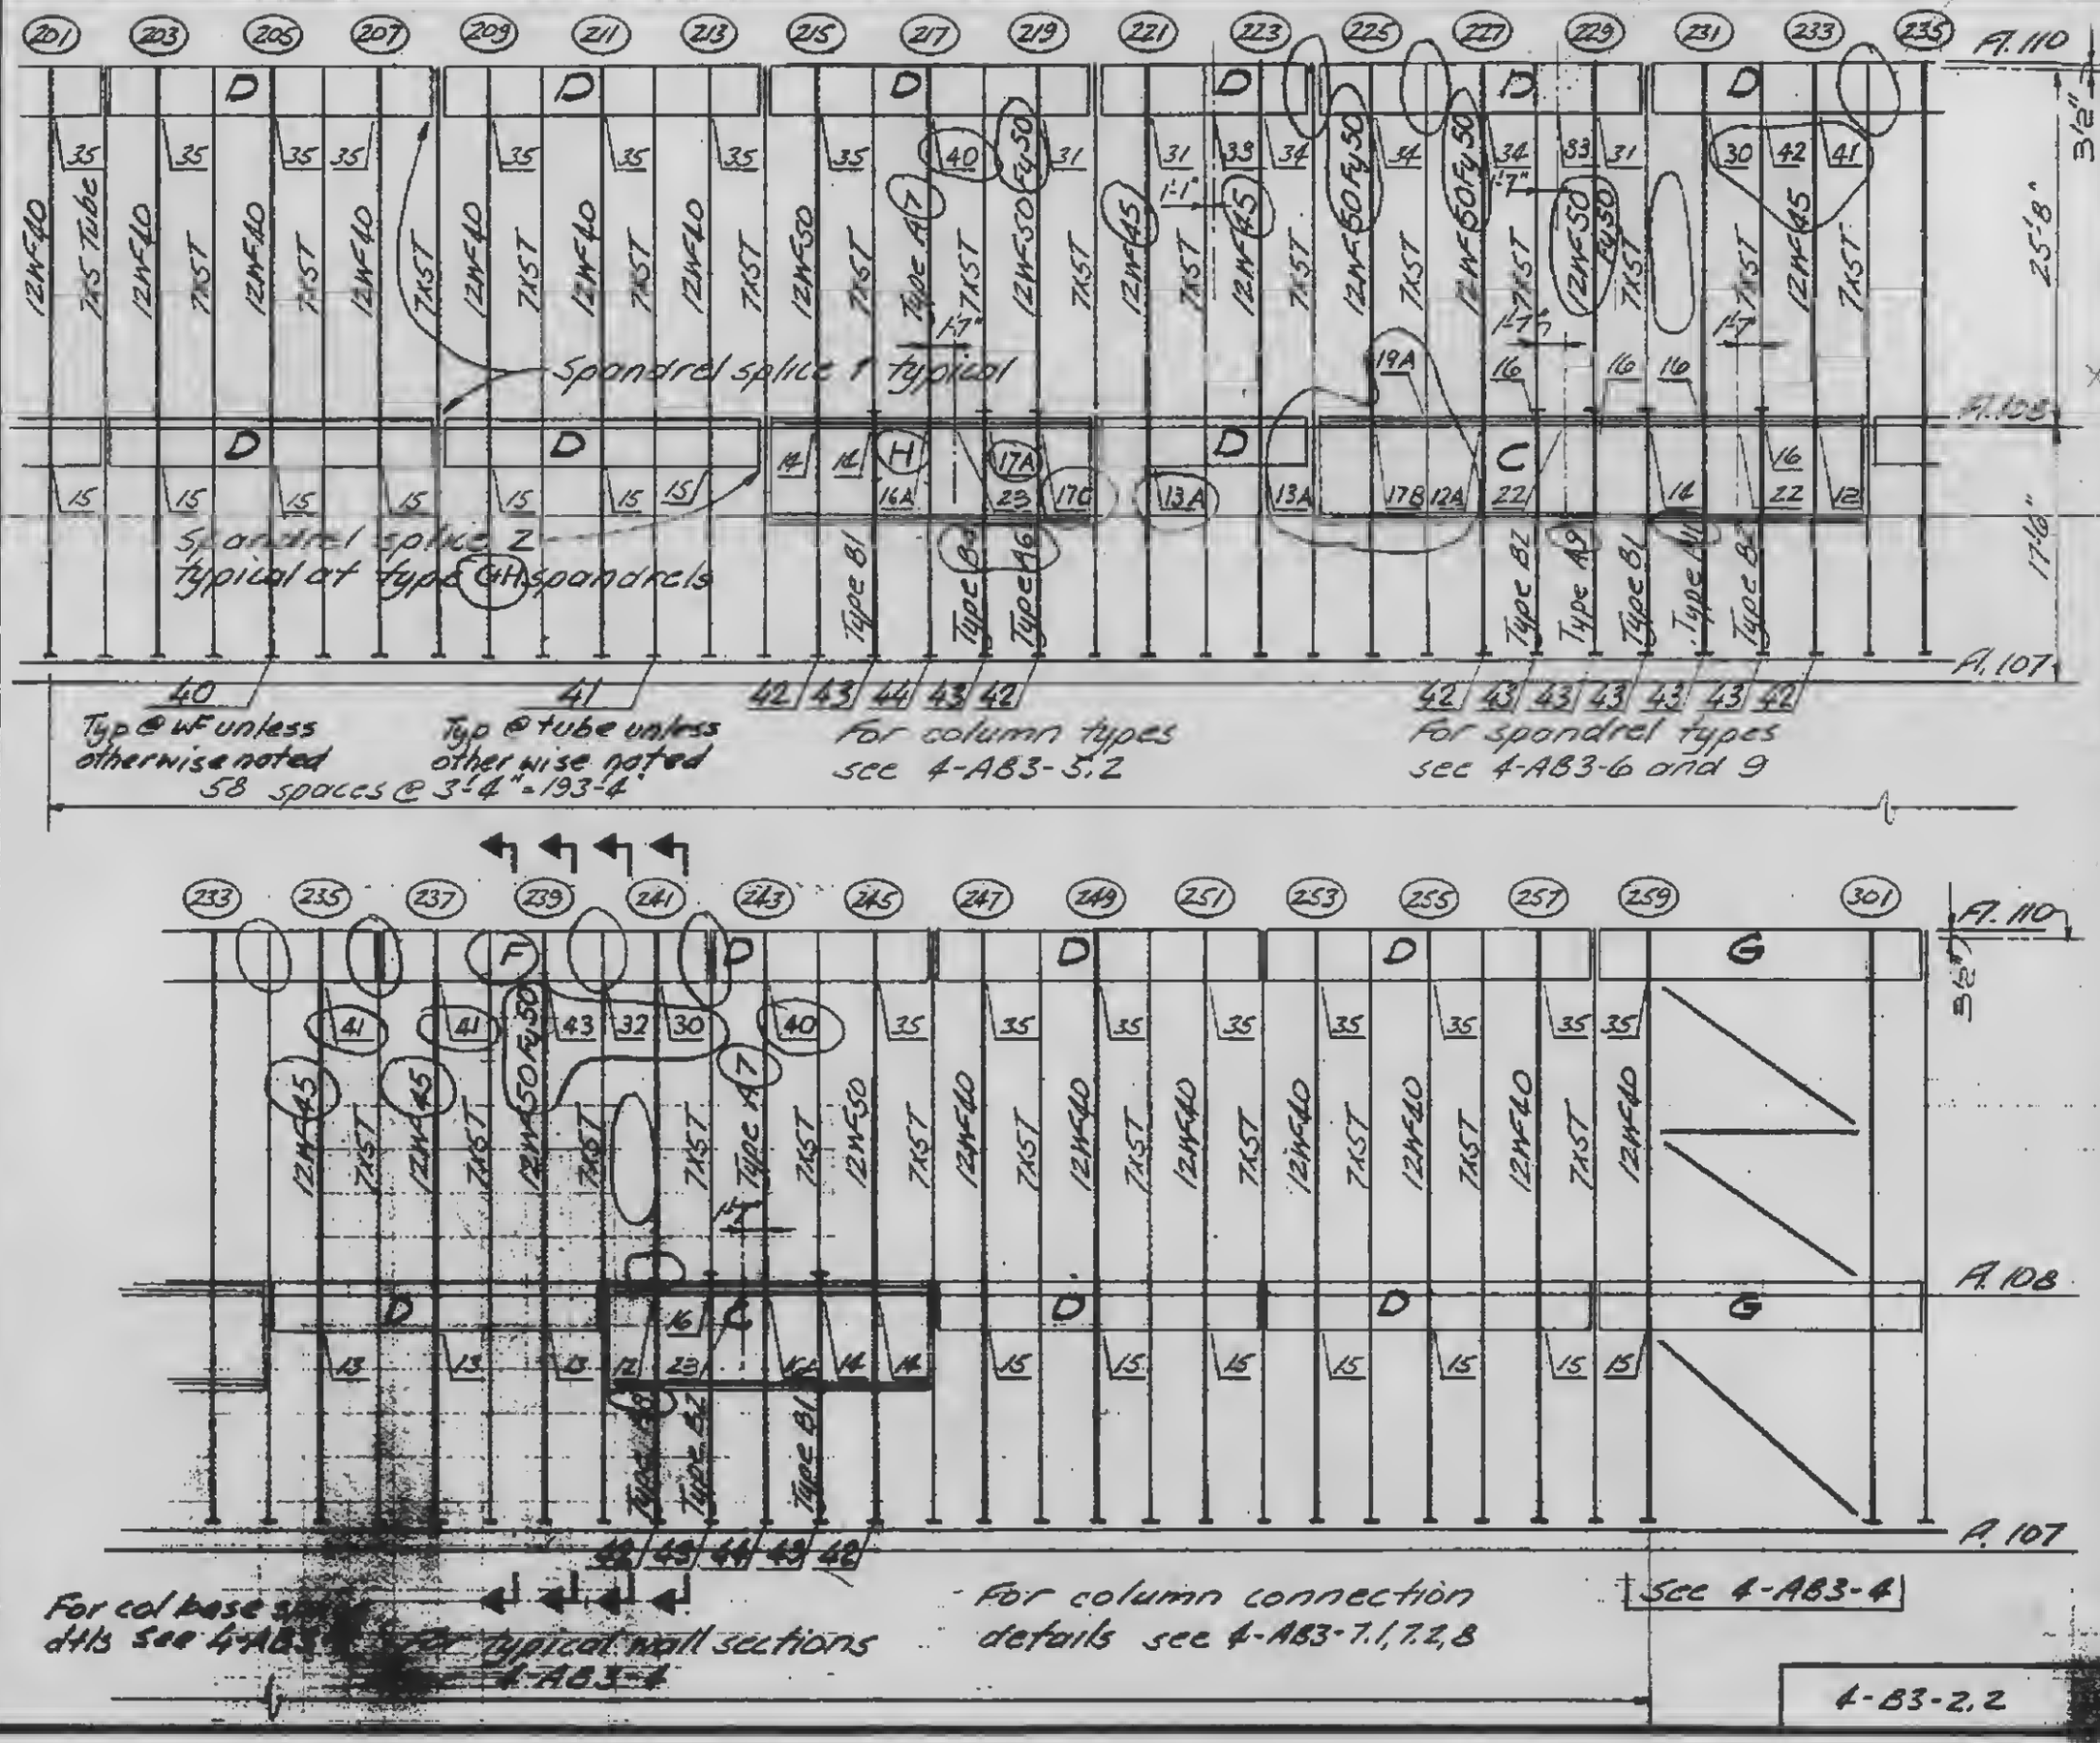

DESIGNED J.H.
DRAWN J.A.
REVIEWED W.A.B.

4-B3-2.2

2 12/20