
SKILLING, HELLE, CHRISTIANSEN, ROBERTSON — Structural & Civil Engineers

PROJECT: THE WORLD TRADE CENTER | TITLE: EXT WALL-101 TO 110-COL & SPANDREL SCH-TOWER B | DATE: 9-2-69

REVISIONS
10-23-69
12-15-69 Conn dtls added
2-26-70
3-16-70
8-3-70

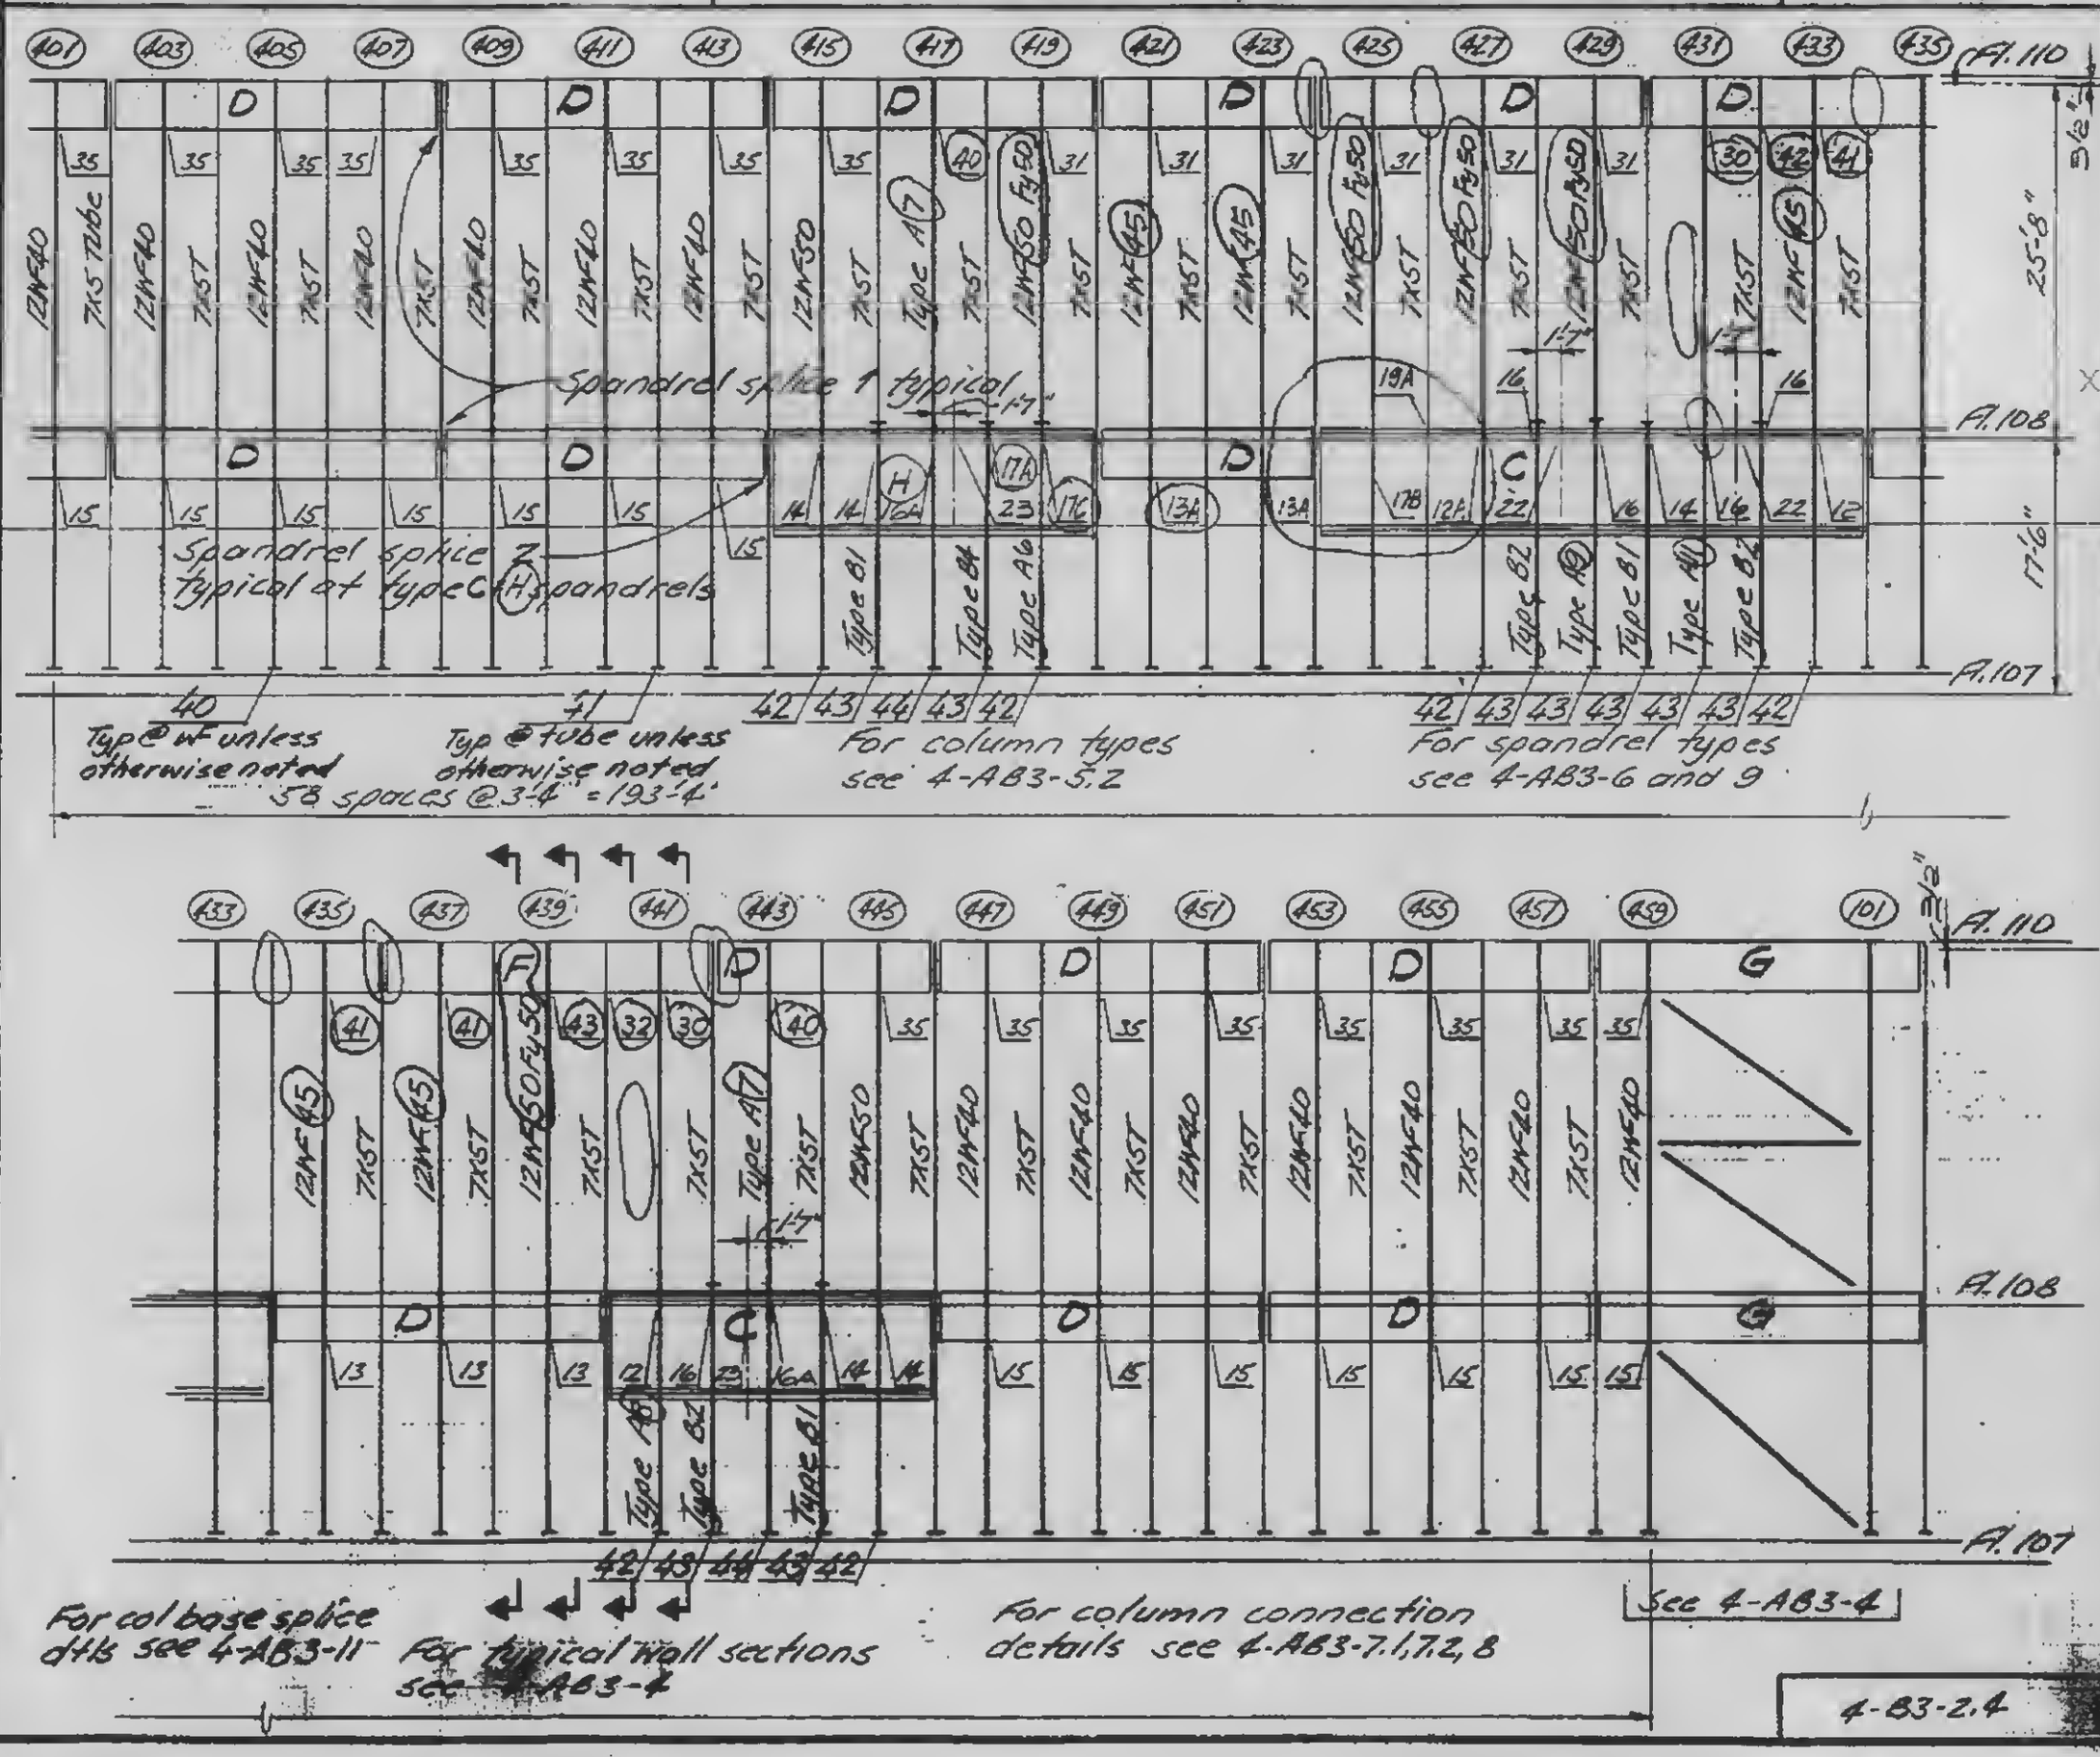

DESIGNED J.H.
DRAWN J.A.
REVIEWED N.I.B.
R 12/30

4-B3-2.4