

SKILLING, HELLE, CHRISTIANSEN, ROBERTSON — Structural & Civil Engineers

PROJECT THE WORLD TRADE CENTER | TITLE EXTERIOR WALL CONNECTIONS - FLOOR 110 | DATE 4-12-67

REVISIONS
12/15/69
2-26-70
3-16-70
8-3-70

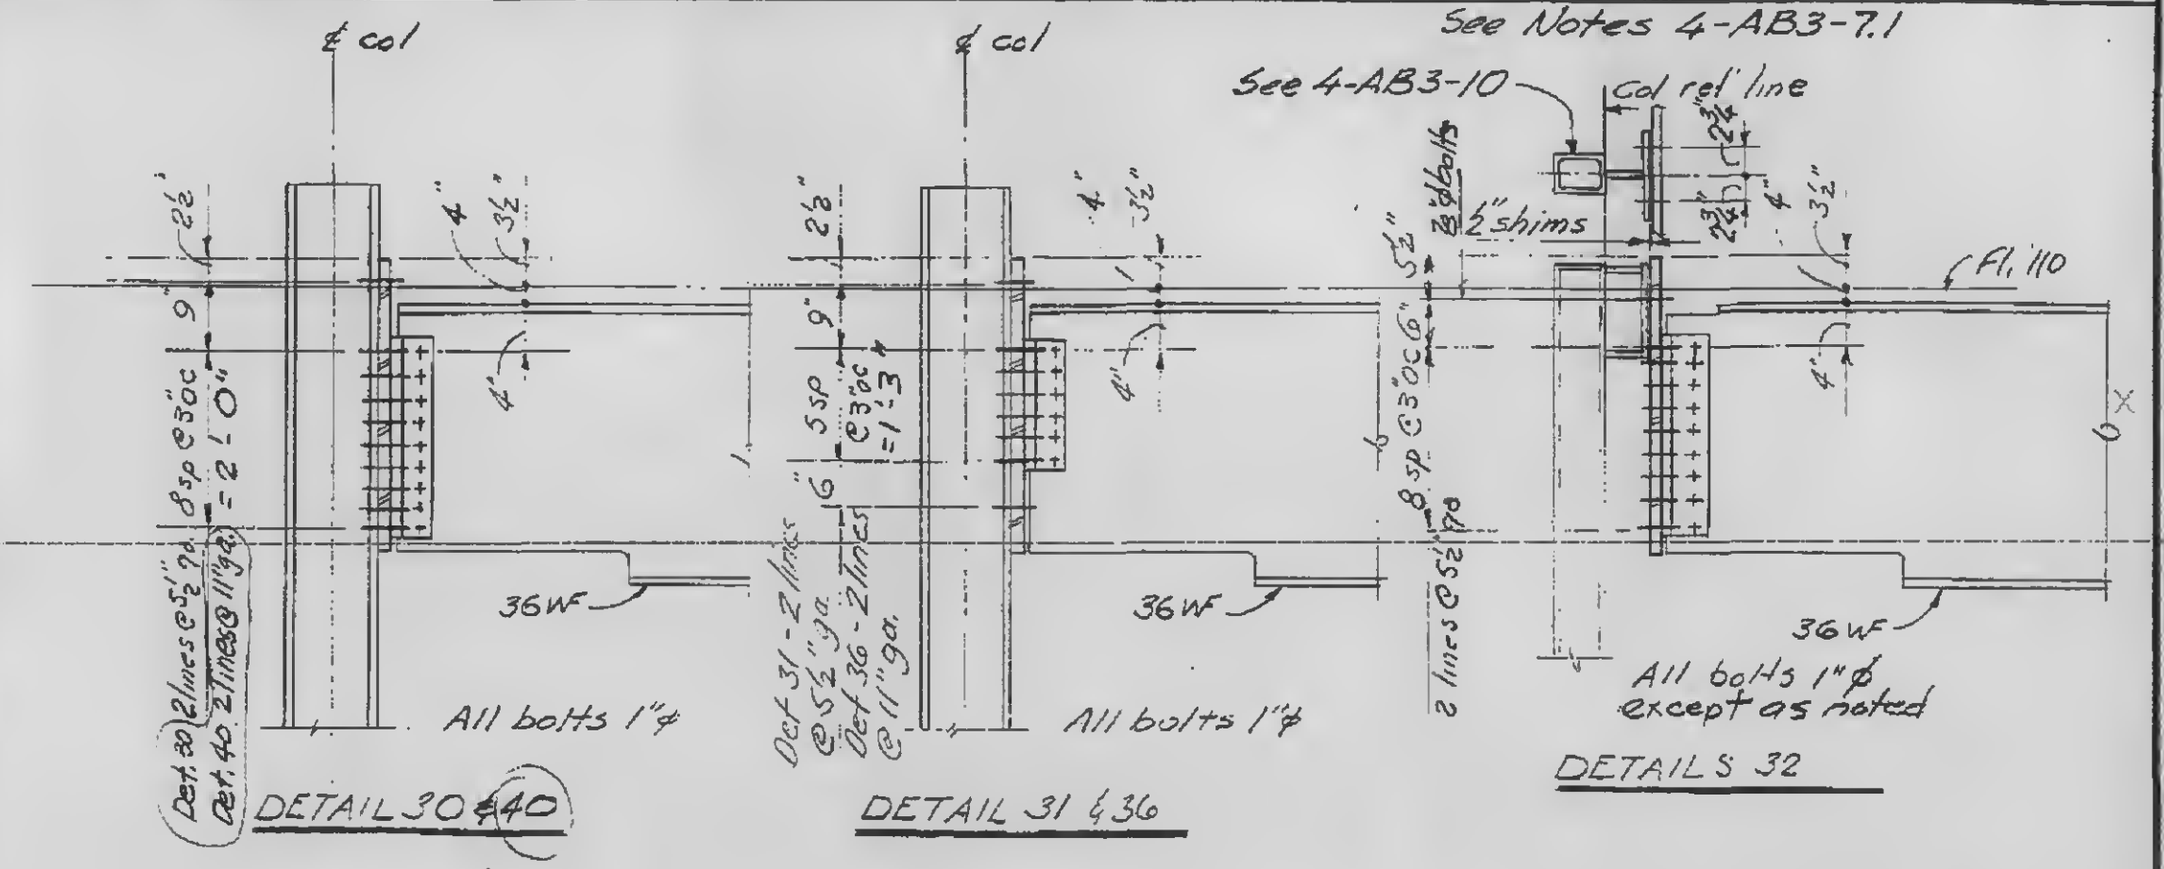

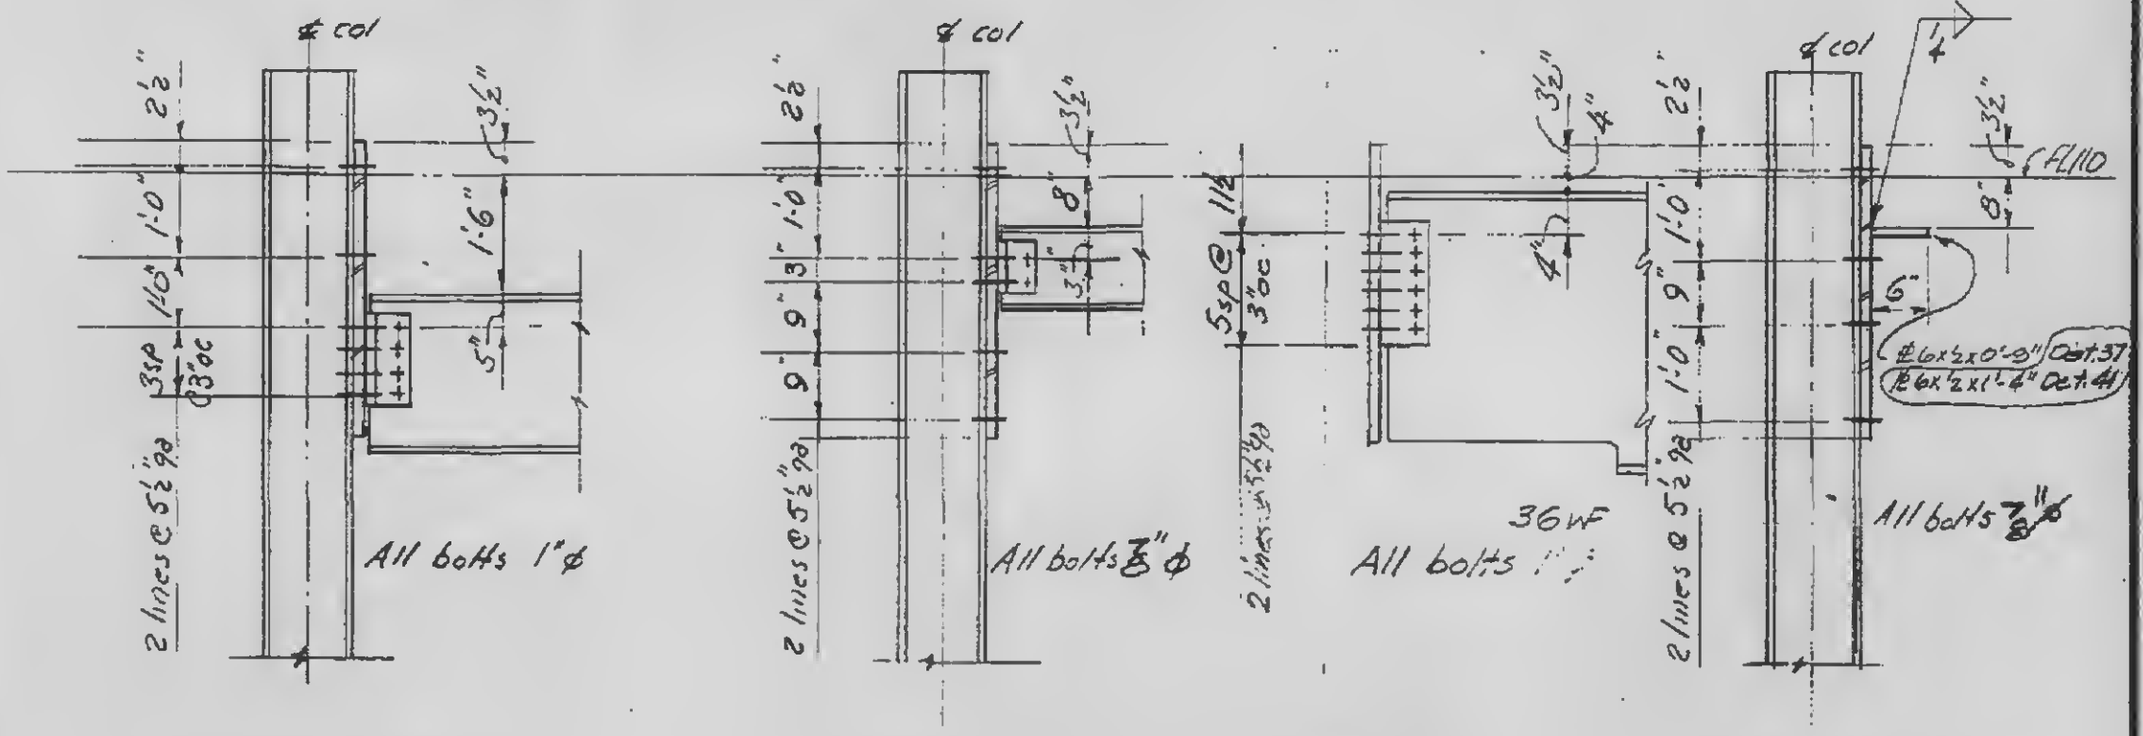

DESIGNED WHS
DRAWN WHS
REVIEWED

4-AB3-8.1