WORTHINGTON, SKILLING, HELLE & JACKSON — Civil & Structural Engineers

PROJECT: THE WORLD TRADE CENTER | TITLE: EXTERIOR WALL - 107 to 110 - CORNER DETAILS | DATE: 4-12-67

REVISIONS

8-15-69
12-15-69
2-26-70
4-10-70

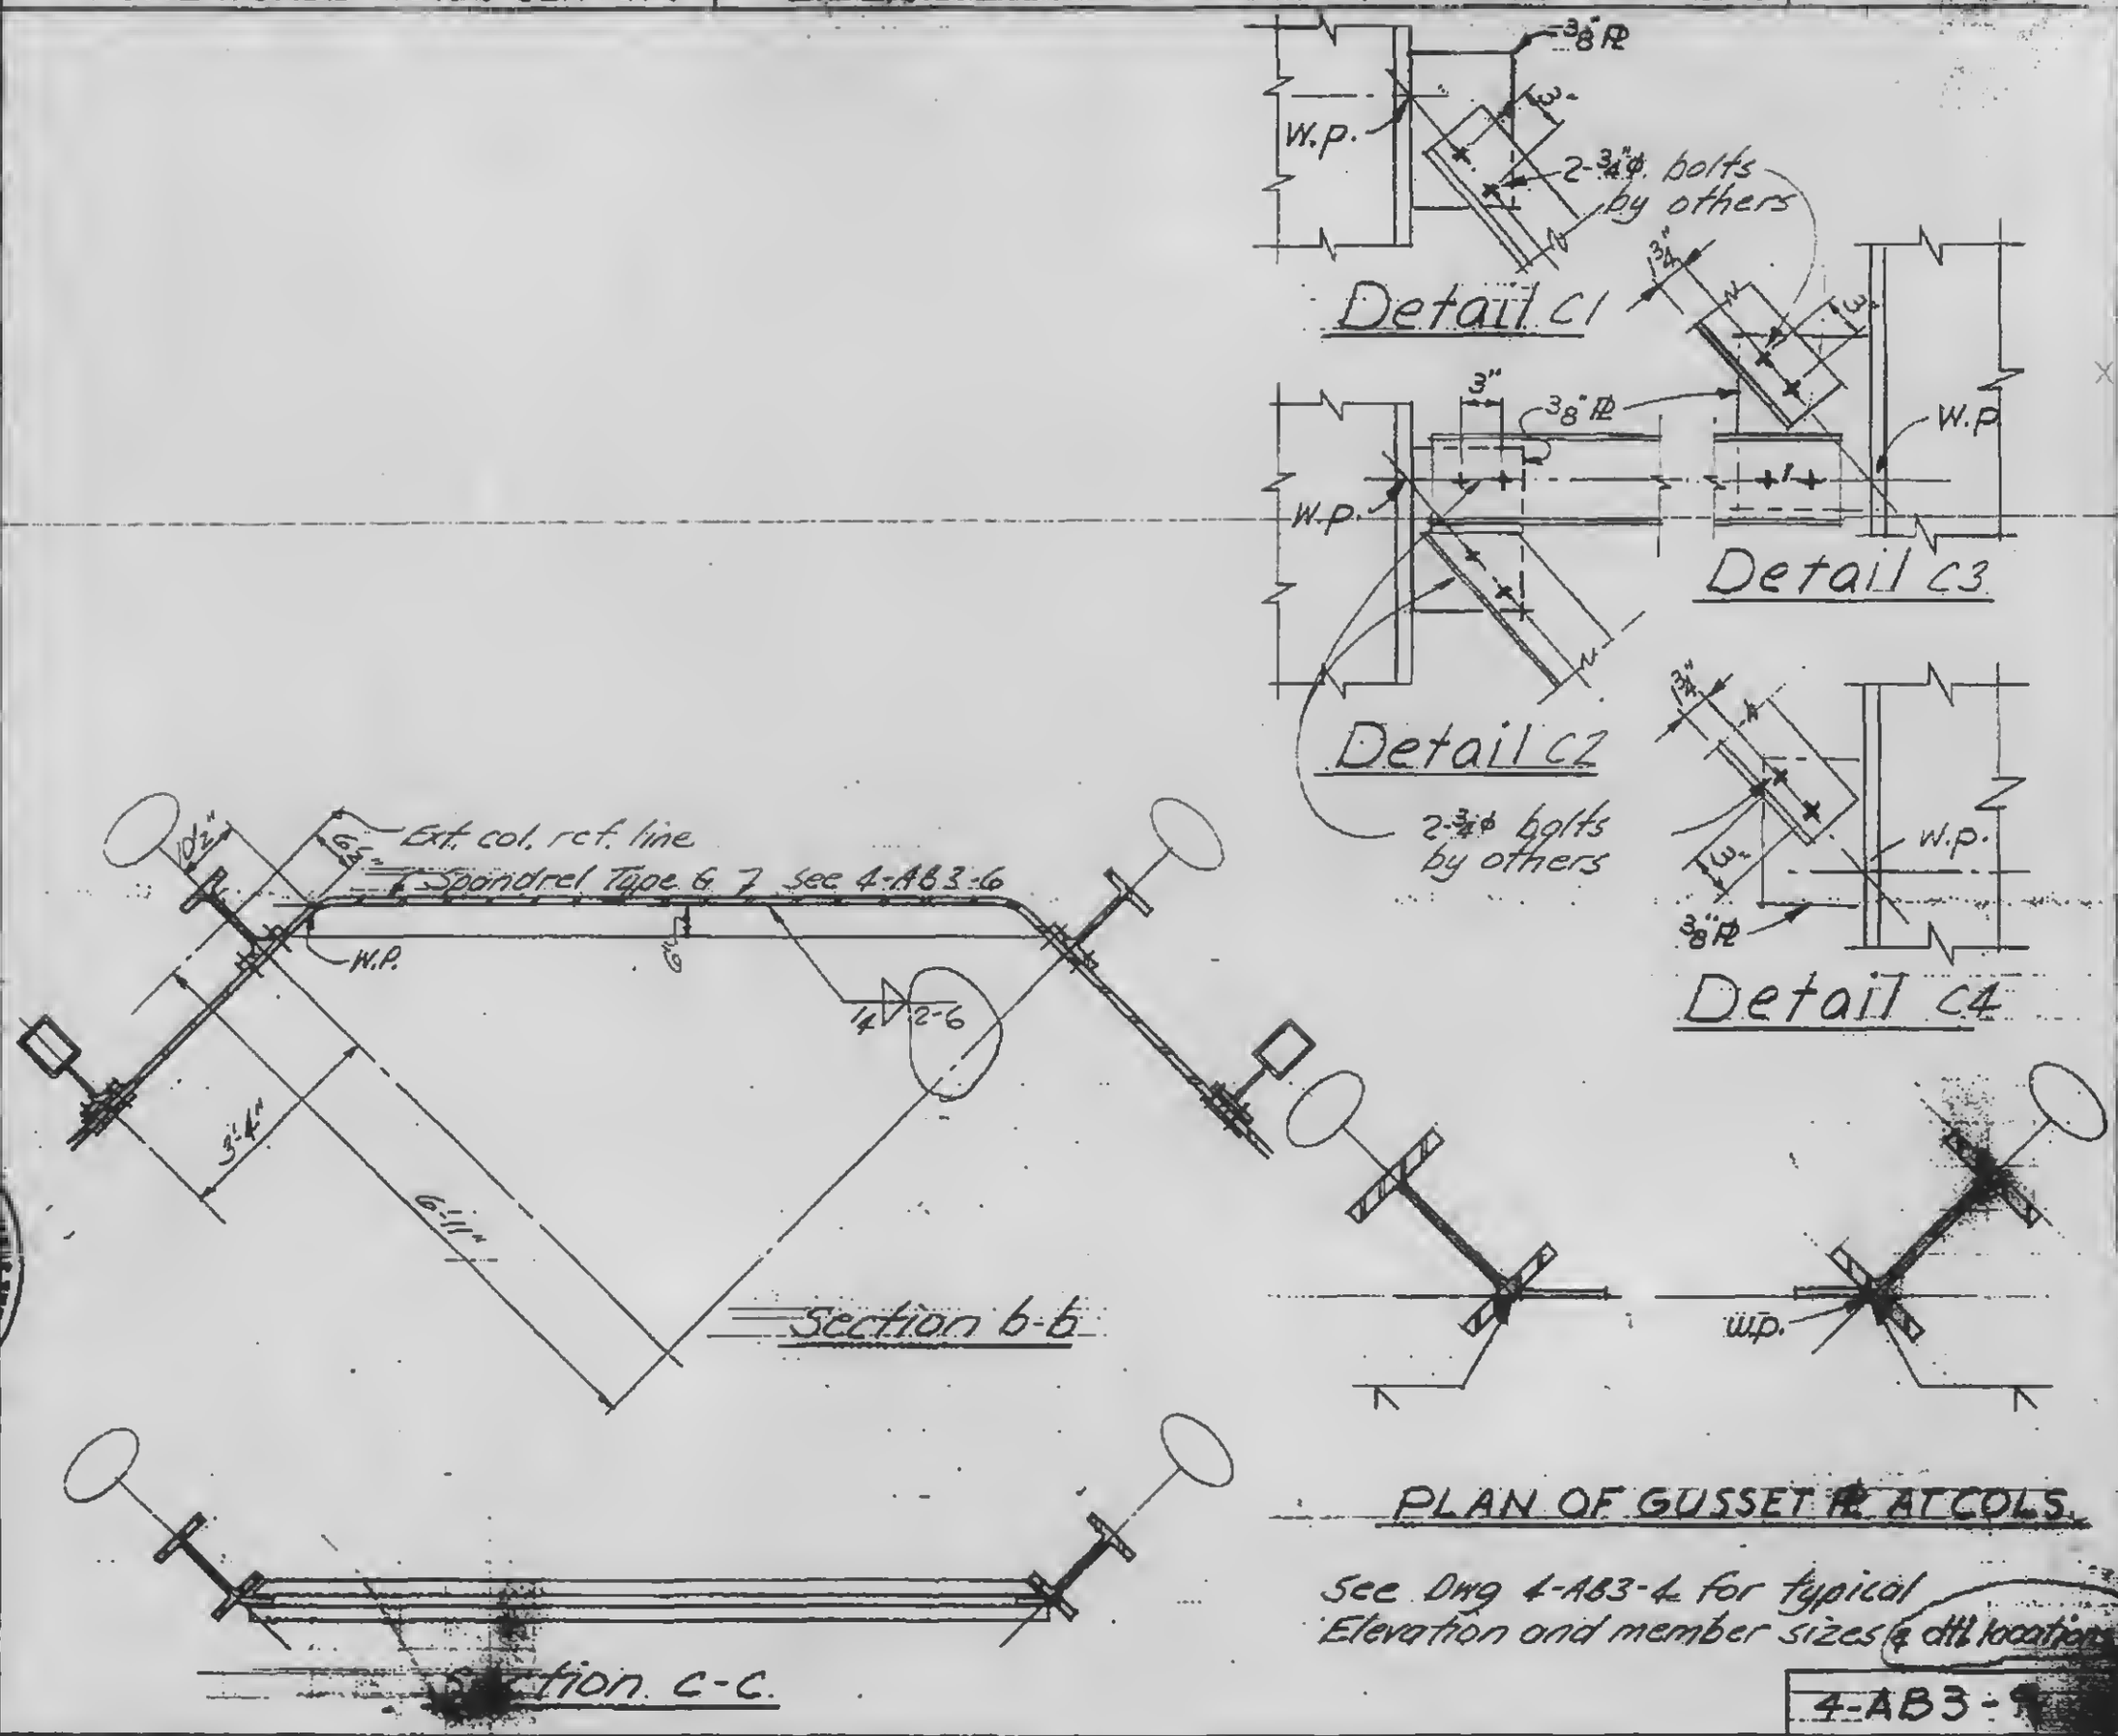


PLAN OF GUSSET PL AT COLS.

See Dwg 4-AB3-4 for typical Elevation and member sizes & dtl locations

4-AB3-9

DESIGNED
DRAWN J.A.
REVIEWED W.A.G.