WORTHINGTON SKILLING HELLE & JACKSON — Civil & Structural Engineers

PROJECT: THE WORLD TRADE CENTER | TITLE: EXTERIOR WALL - PANEL TYPES 100 - 150 | DATE: 6-5-67

REVISIONS: 7-18-69

Note: See 4-AB2-7 for dimension schedule

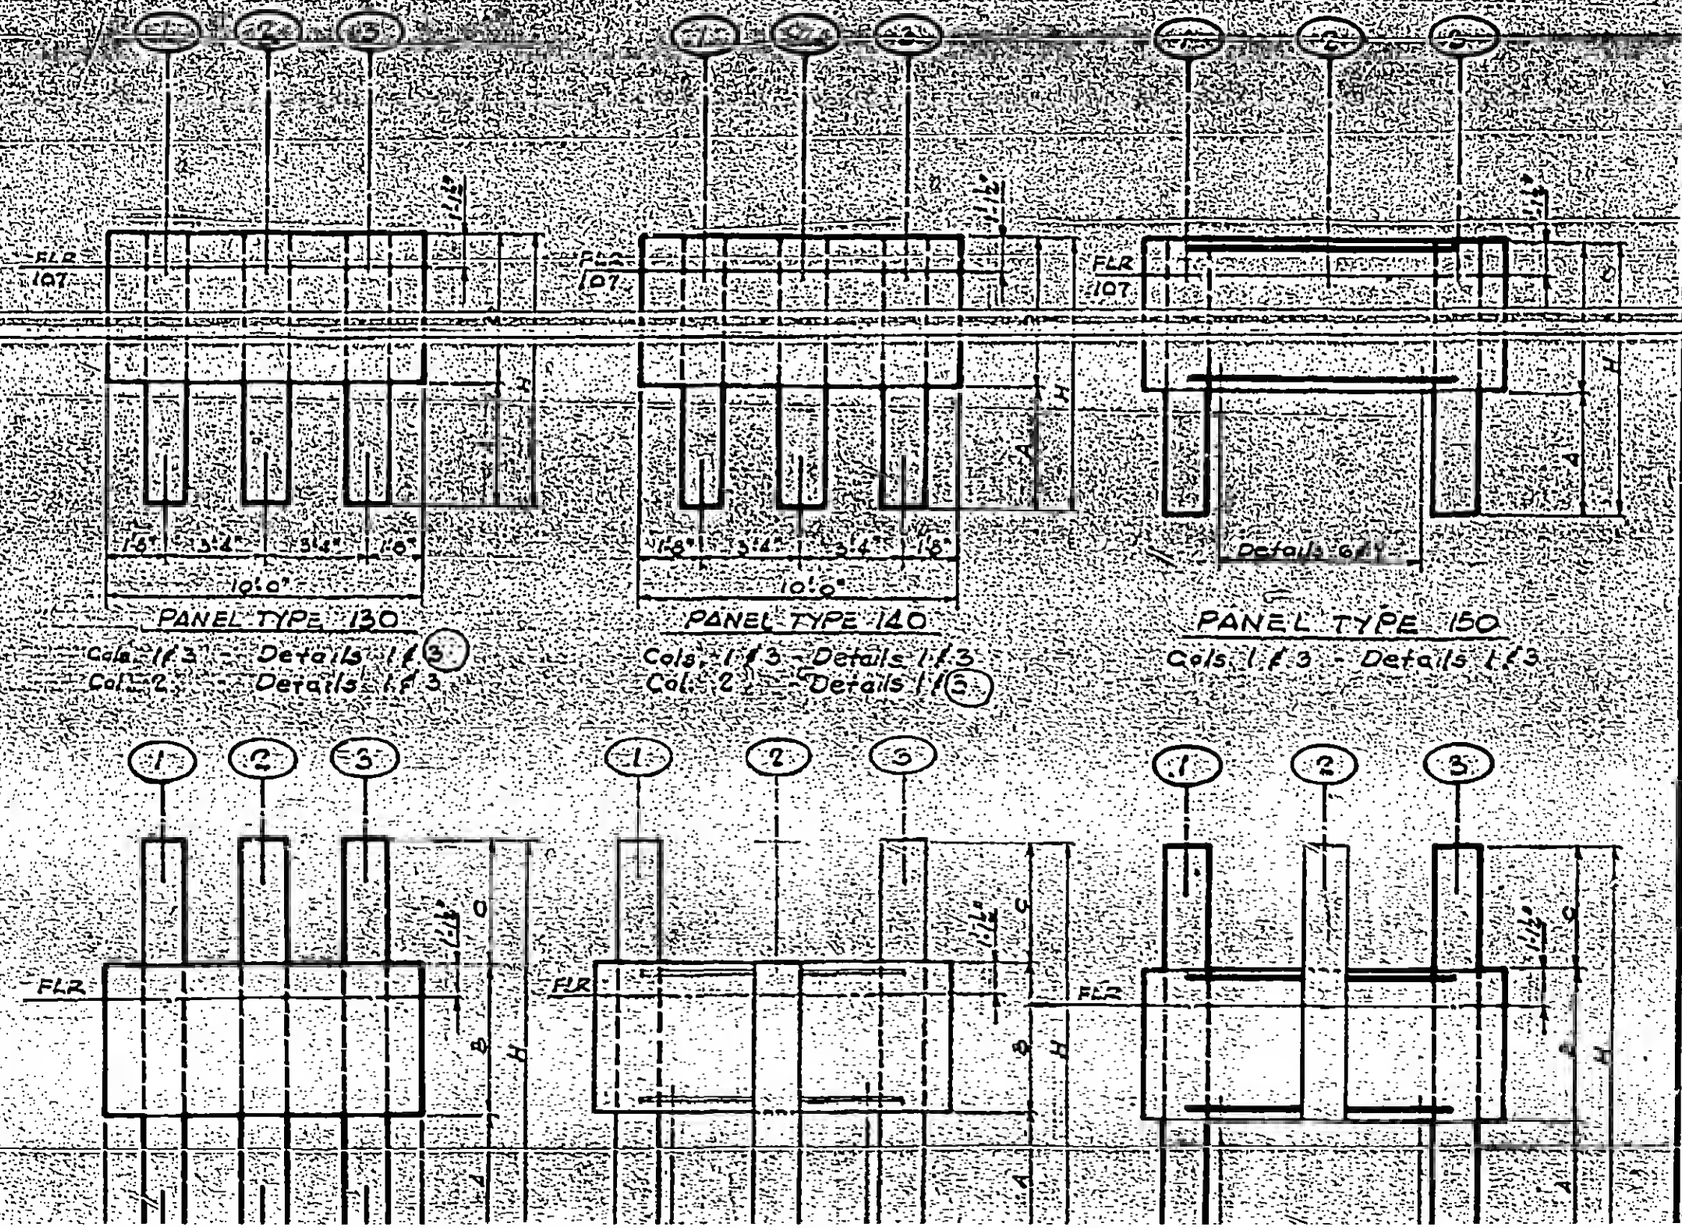

PANEL TYPE 130
Cols. 1 & 3 - Details 1 & 3
Col. 2 - Details 1 & 3

PANEL TYPE 140
Cols. 1 & 3 - Details 1 & 3
Col. 2 - Details 1 & 3

PANEL TYPE 150
Cols. 1 & 3 - Details 1 & 3

LICENSED PROFESSIONAL ENGINEER
LESLIE E. ROBERTSON
No. 34360
UNIVERSITY OF THE STATE OF NEW YORK