
WORTHINGTON, SKILLING, HELLE & JACKSON — Civil & Structural Engineers

PROJECT: THE WORLD TRADE CENTER | TITLE: EXTERIOR WALL PANEL TYPES 220 - 240 | DATE: 5-11-67

REVISIONS

7-18-69

Note: See 4-AB2-7 for dimension schedule

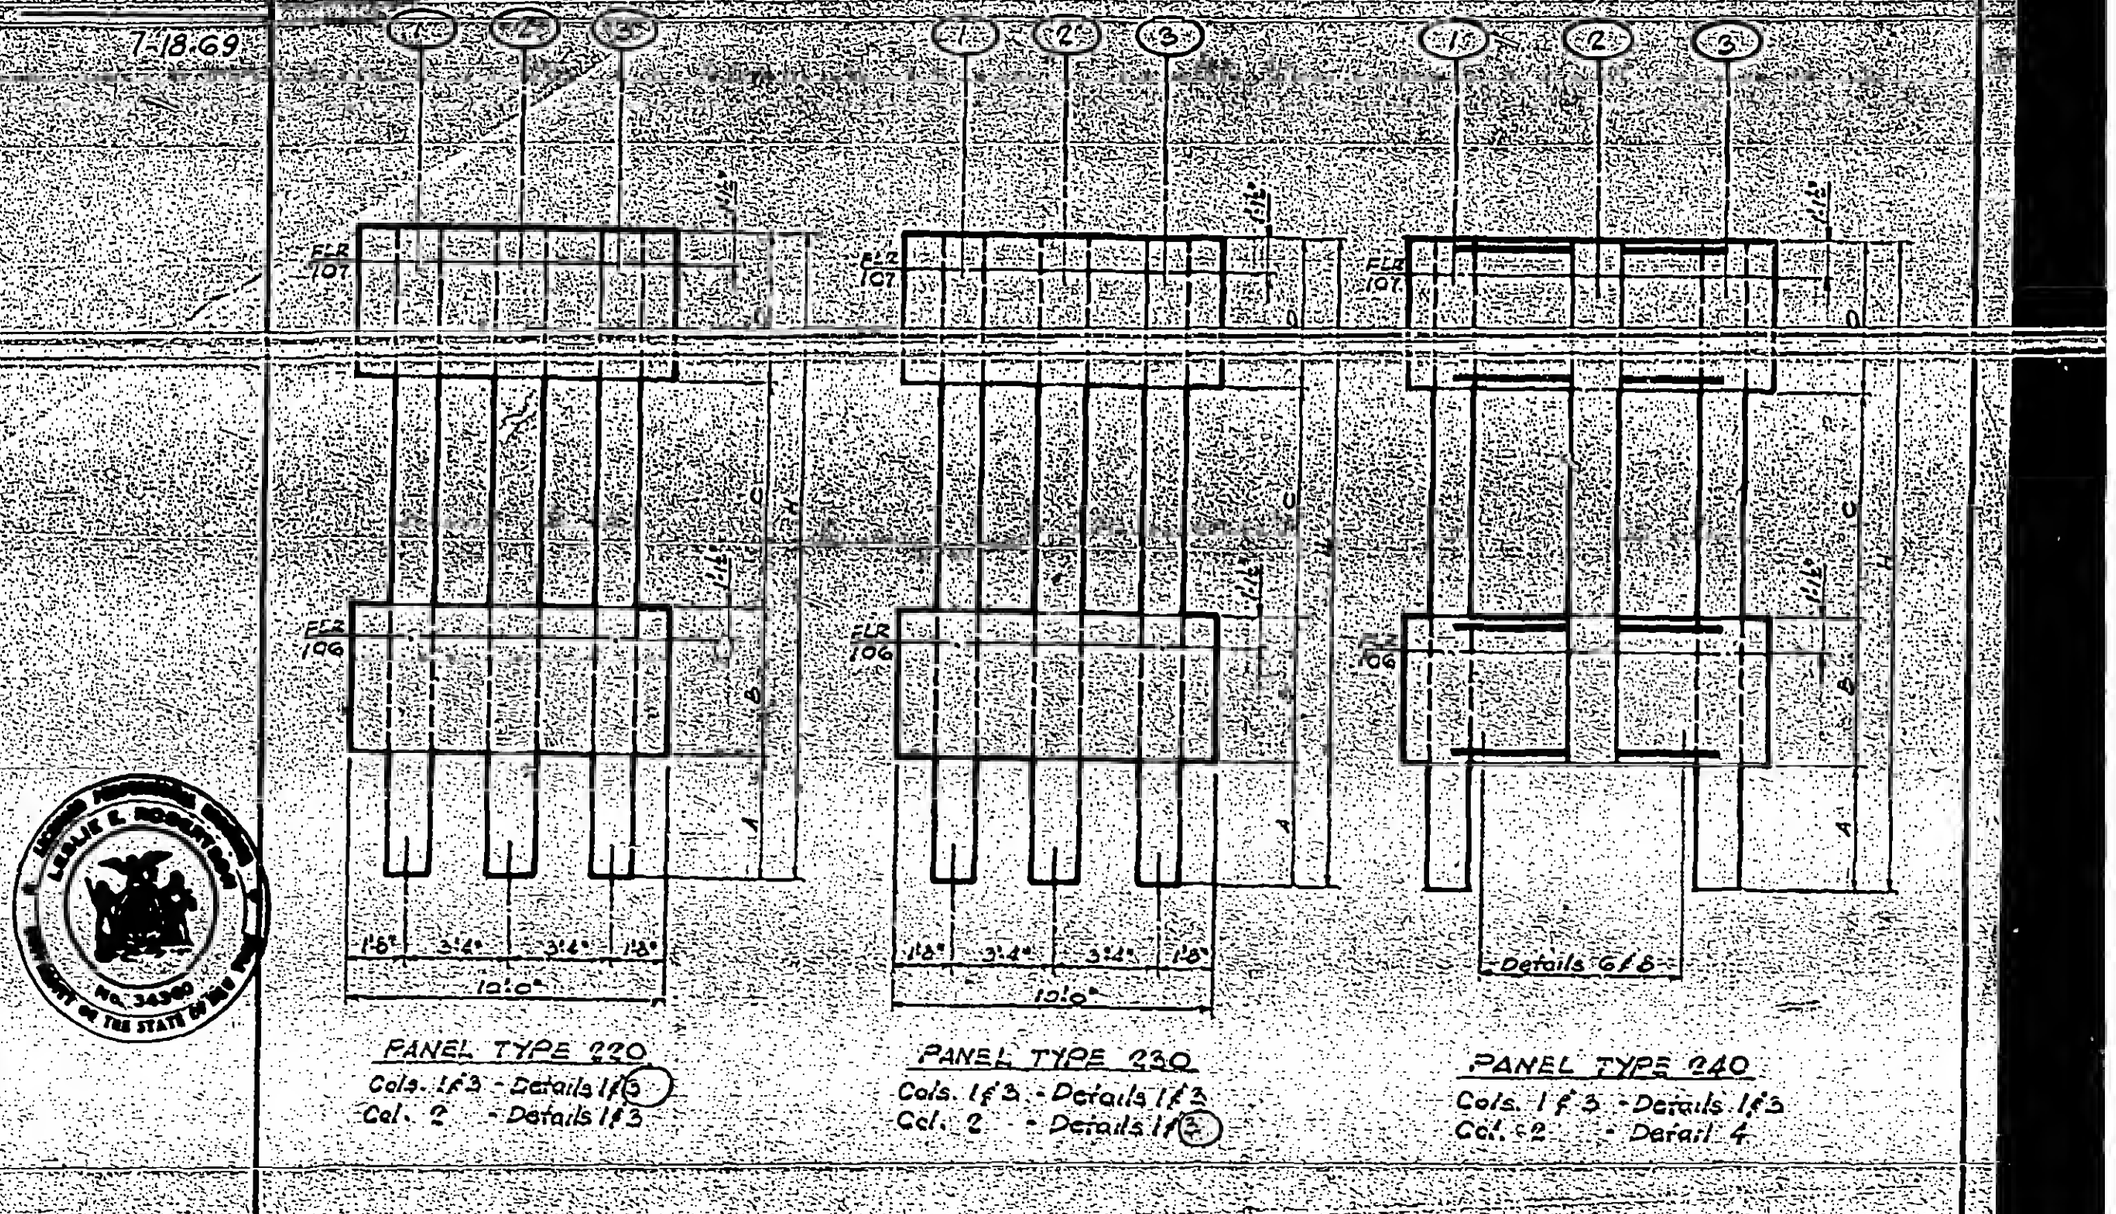

PANEL TYPE 220
Cols. 1 & 3 - Details 1 & 3
Col. 2 - Details 1 & 3

PANEL TYPE 230
Cols. 1 & 3 - Details 1 & 3
Col. 2 - Details 1 & 3

PANEL TYPE 240
Cols. 1 & 3 - Details 1 & 3
Col. 2 - Detail 4

LESLIE E. ROBERTSON — No. 3430 — THE STATE OF NEW YORK