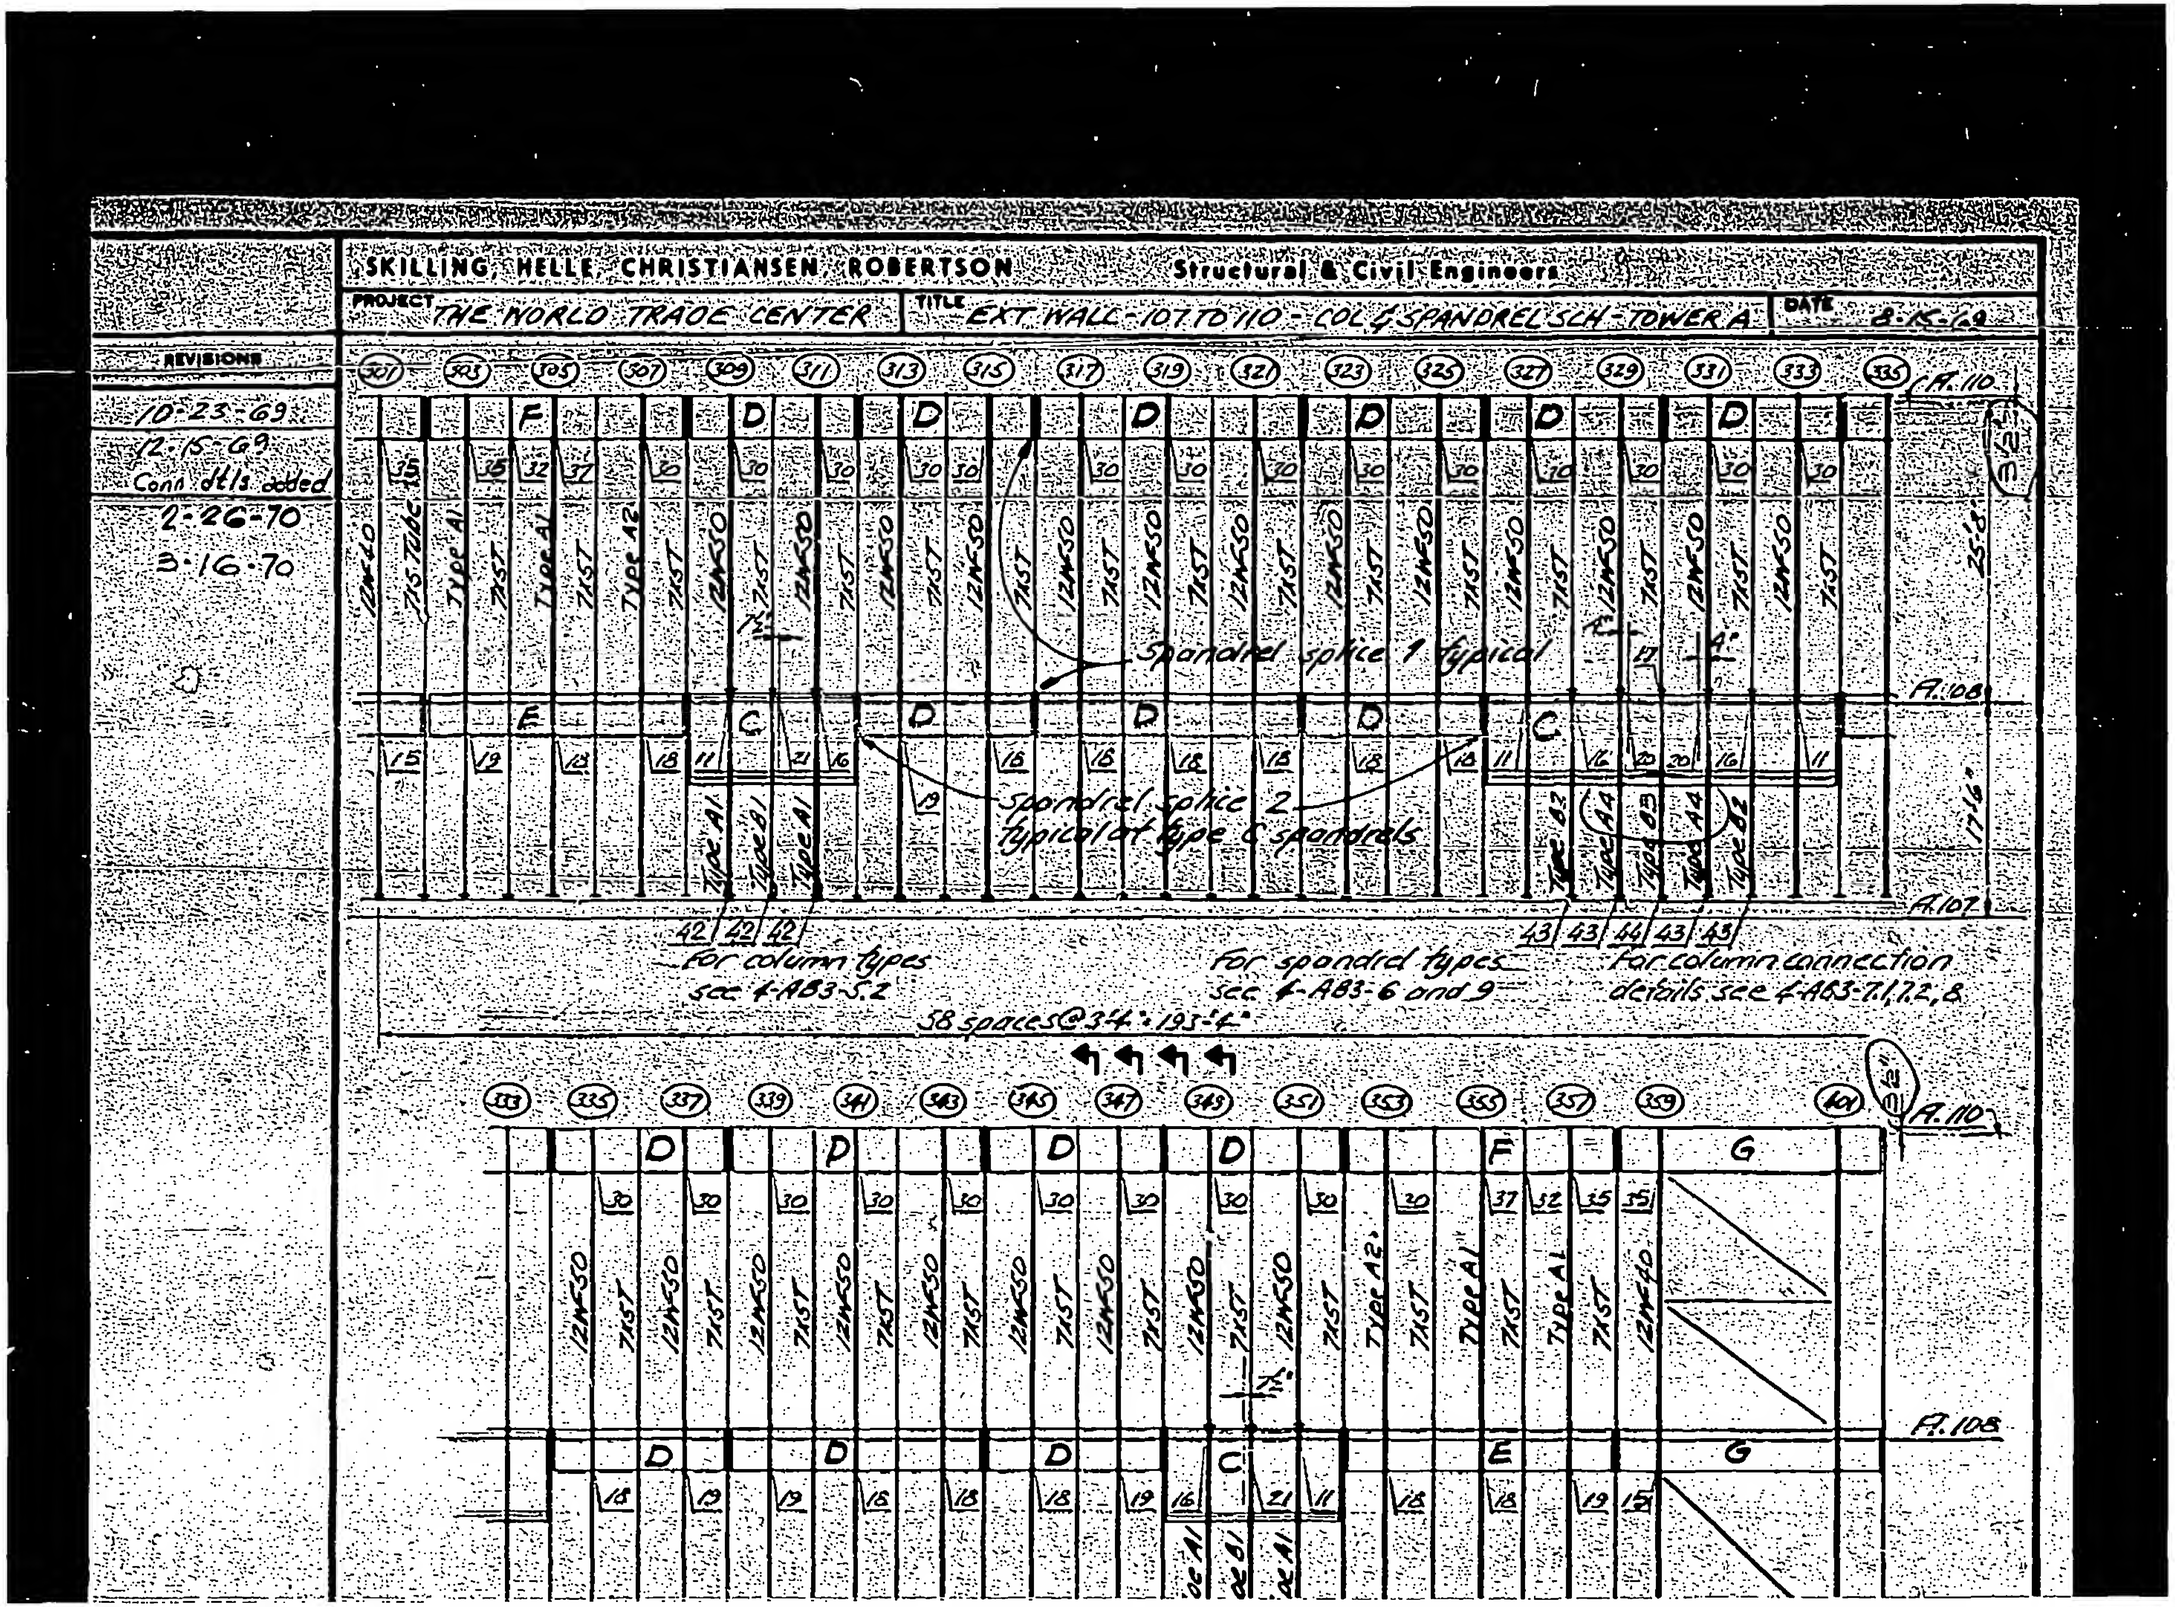
SKILLING, HELLE, CHRISTIANSEN, ROBERTSON
Structural & Civil Engineers
PROJECT THE WORLD TRADE CENTER
TITLE EXT. WALL - 107 TO 110 - COL & SPANDREL SCH - TOWER A
DATE 8-15-69
REVISIONS
10-23-69
12-15-69
Conn dtls added
2-26-70
3-16-70
Spandrel splice 1 typical
Spandrel splice 2 typical at type C spandrels
For column types see 4-AB3-5.2
For spandrel types see 4-AB3-6 and 9
For column connection details see 4-AB3-7.1, 7.2, 8
58 spaces @ 3'-4" = 193'-4"
A.110
A.108
A.107