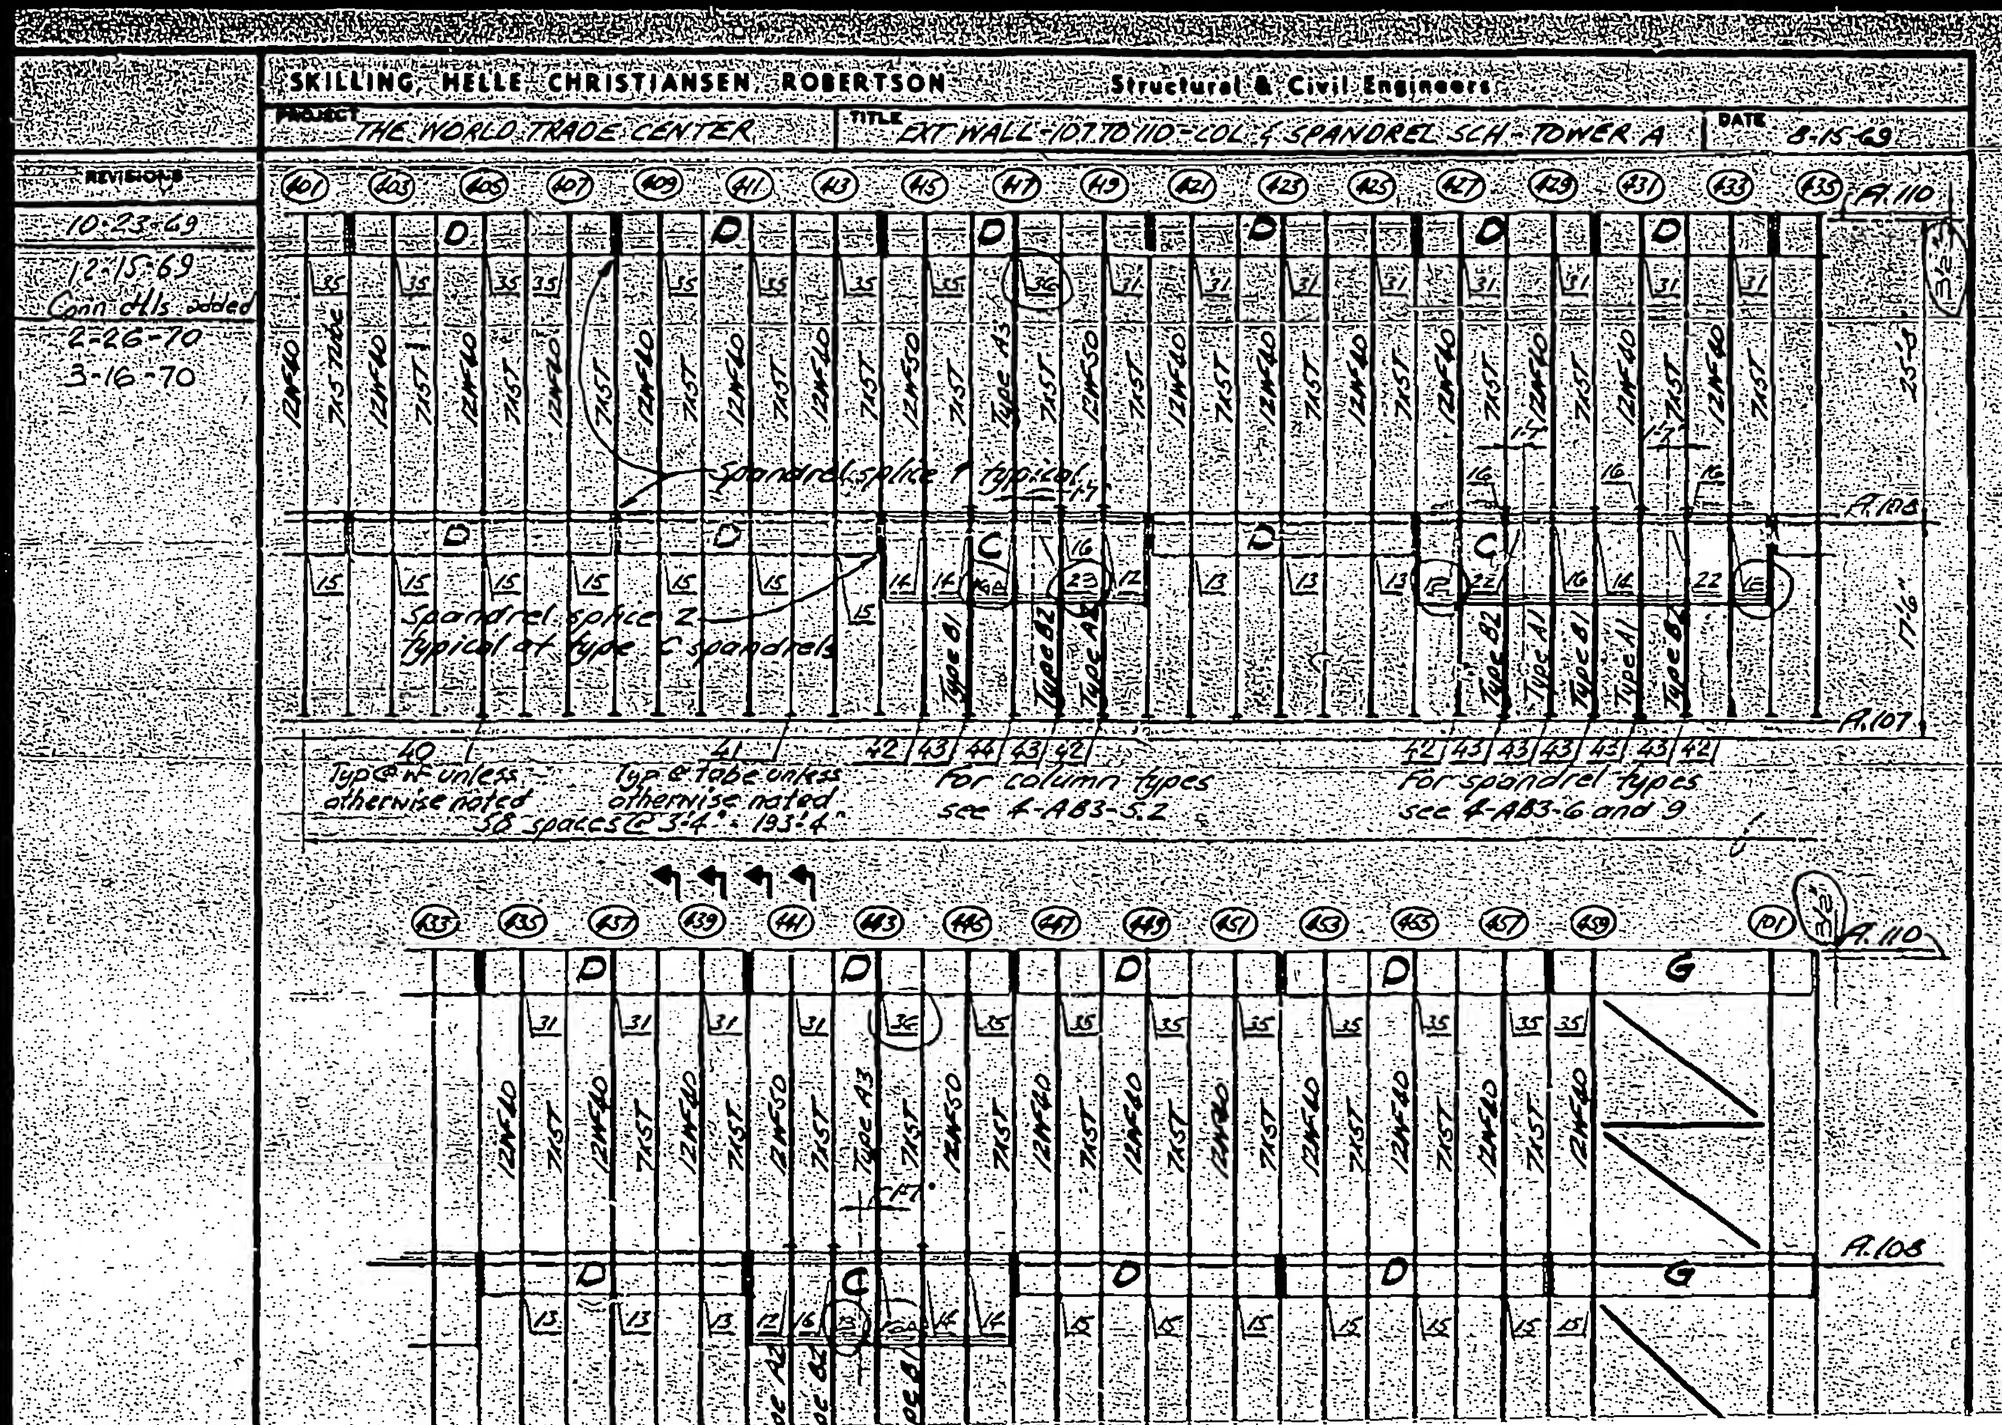
SKILLING, HELLE, CHRISTIANSEN, ROBERTSON
Structural & Civil Engineers
PROJECT THE WORLD TRADE CENTER
TITLE EXT WALL-107 TO 110-COL & SPANDREL SCH-TOWER A
DATE 8-15-69
REVISIONS
10-23-69
12-15-69
Conn dtls added
2-26-70
3-16-70
Spandrel splice 1 typical
Spandrel splice 2 typical at type C spandrels
Type B1
Type B2
Type A2
Type A3
Type A1
Type B2
Typ @ WF unless otherwise noted
Typ @ Tube unless otherwise noted
58 spaces @ 3'-4" = 193'-4"
For column types see 4-AB3-5.2
For spandrel types see 4-AB3-6 and 9
A.110
A.108
A.107
A.108
A.110